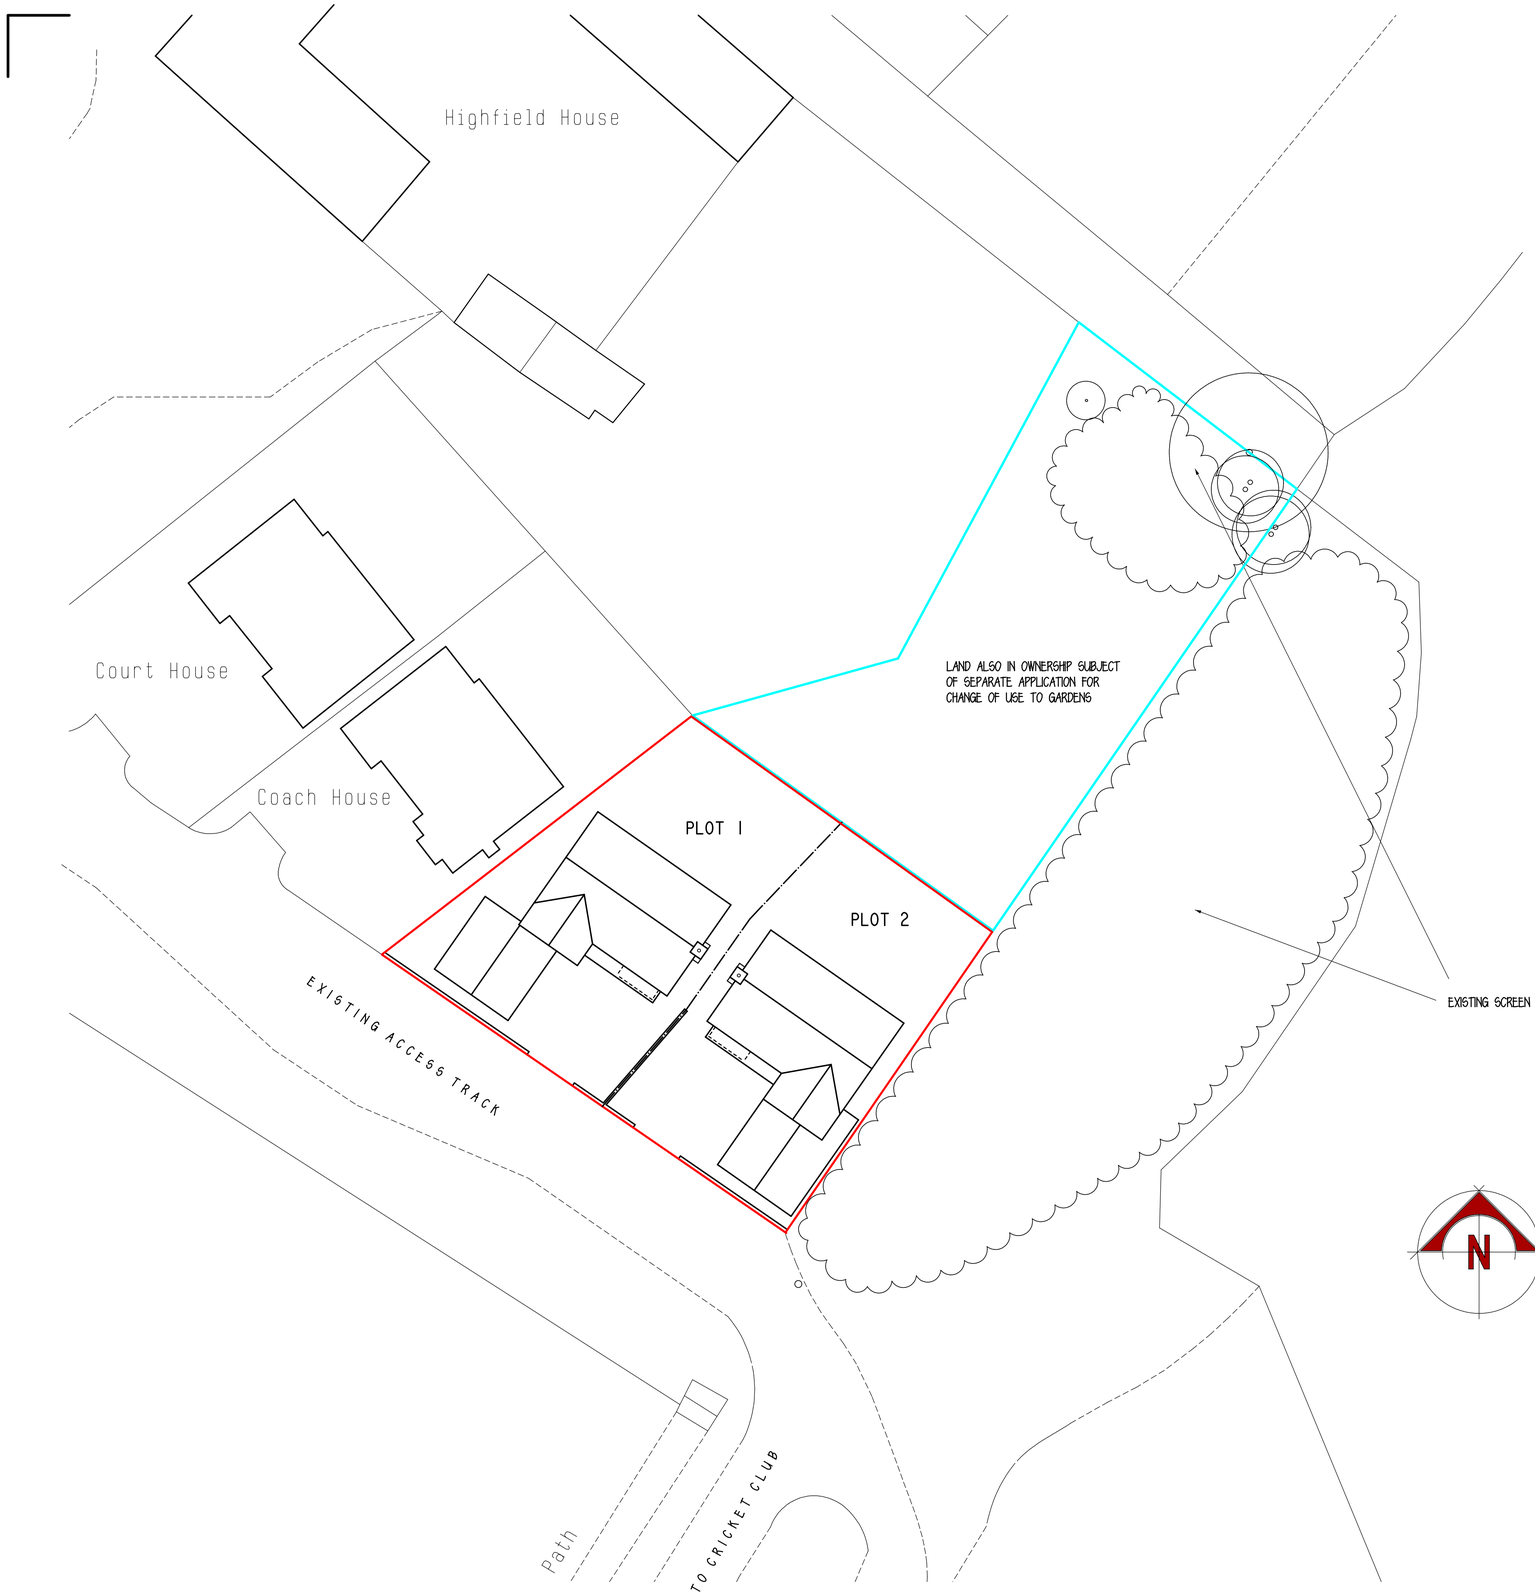

BLOCK PLAN 1:200

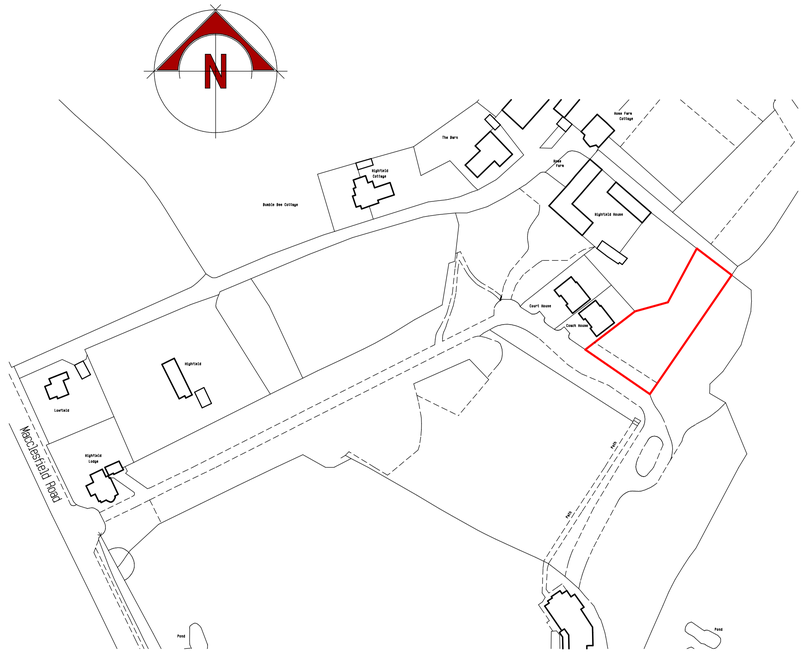

LOCATION PLAN 1:1250

Ordnance Survey (c) Crown Copyright 2017. All rights reserved. Licence number 100022432

RICS
The mark of
property professionalism worldwide

RLM ASSOCIATES

JOB	HIGHFIELD PLOTS 1 & 2, LEEK.
CLIENT	P.D. & S. SMART LTD.
DRAWING	BLOCK AND LOCATION PLANS - RESERVED MATTERS APPLICATION.
DATE	August 2017.
SCALE	1:200, 1:1250
DRWG No.	RLM851/1.
REVISION	