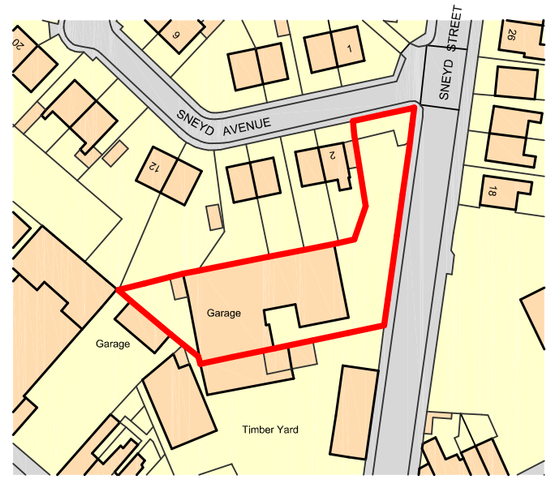

Ordnance Survey, (c) Crown Copyright 2017. All rights reserved. Licence number 100022432

Site location plan 1:1250

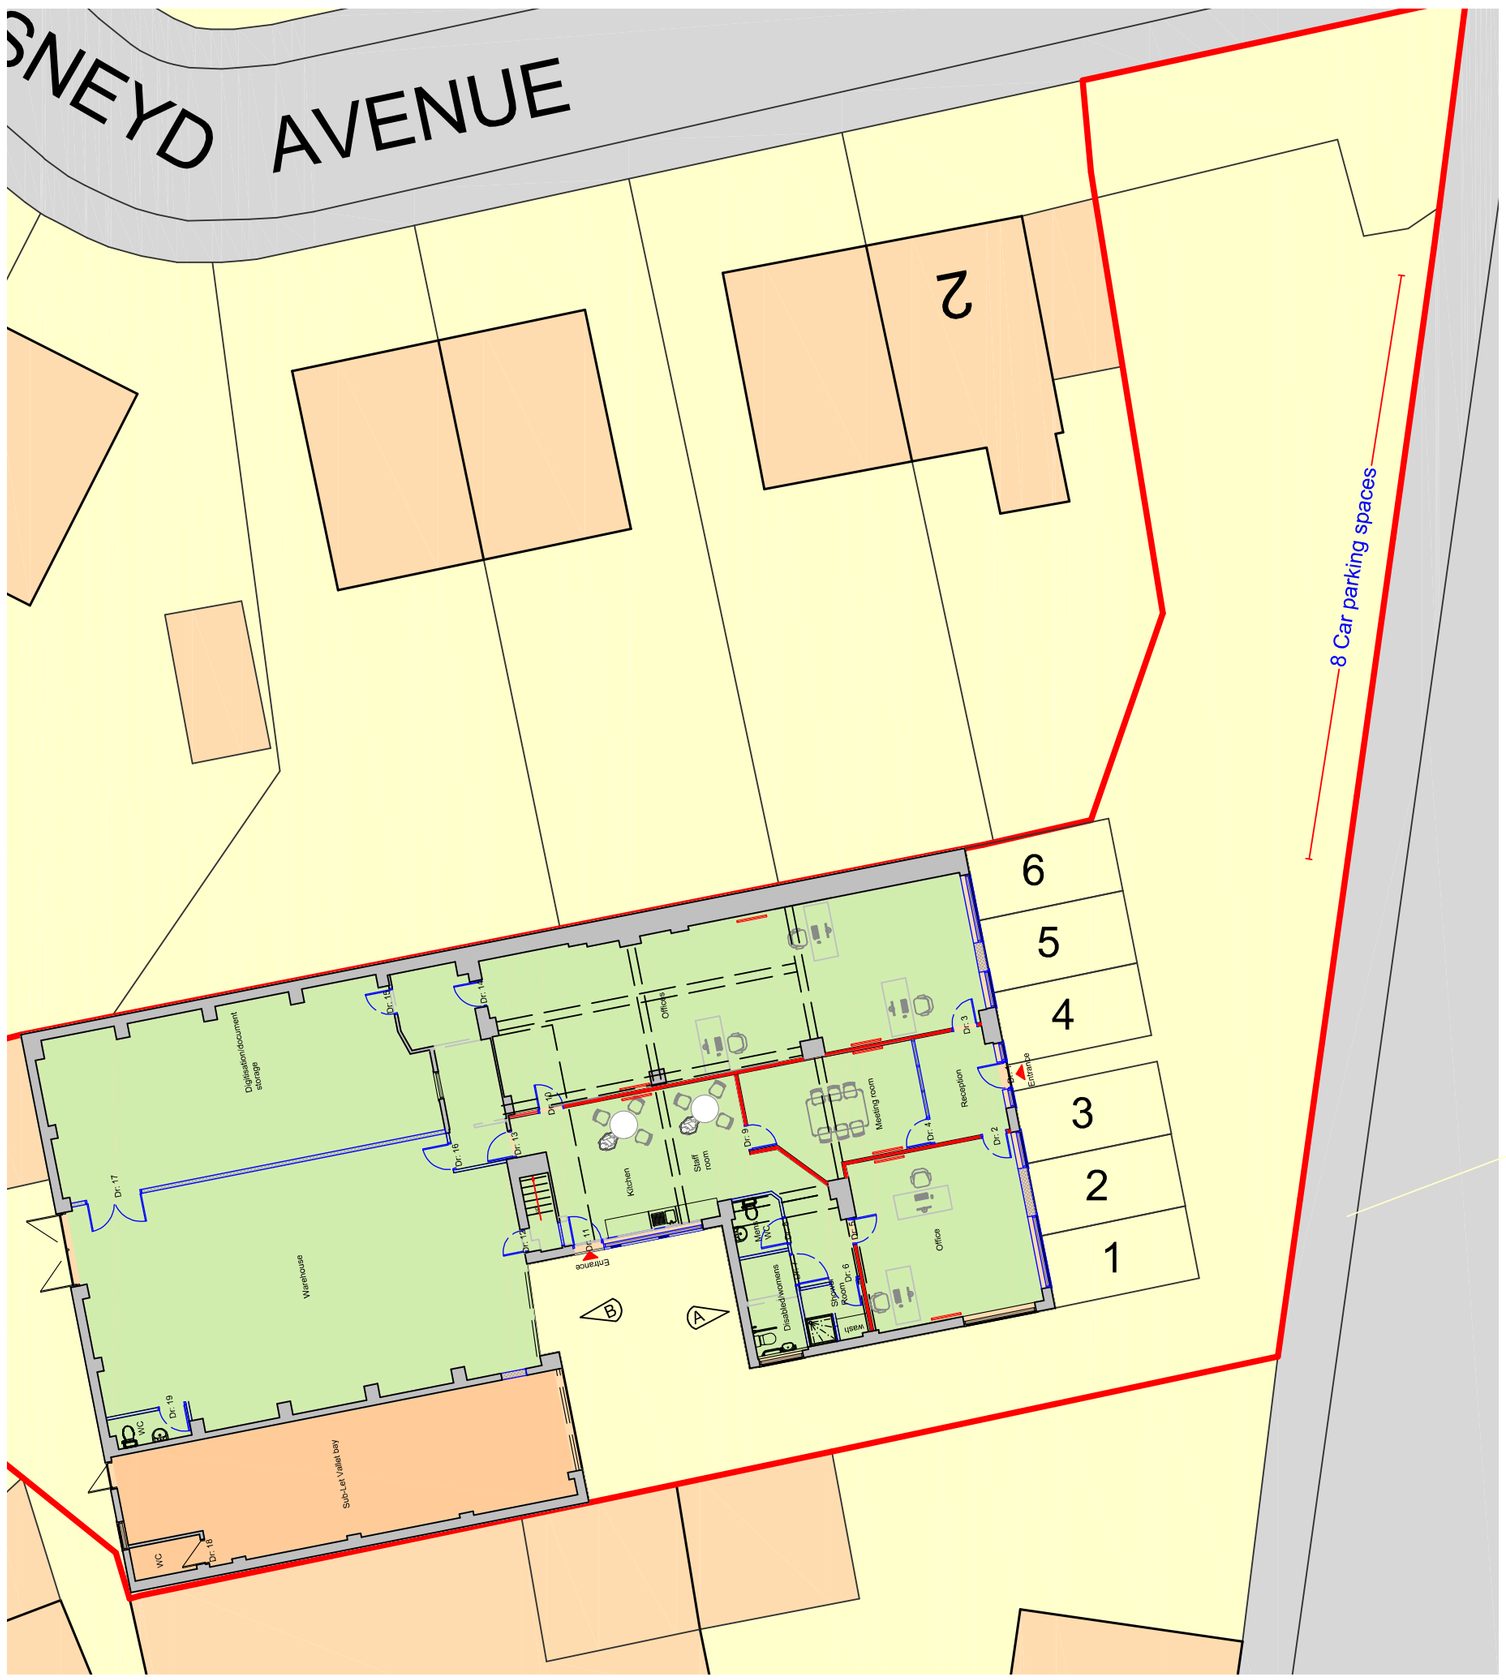

Site plan as proposed 1:200

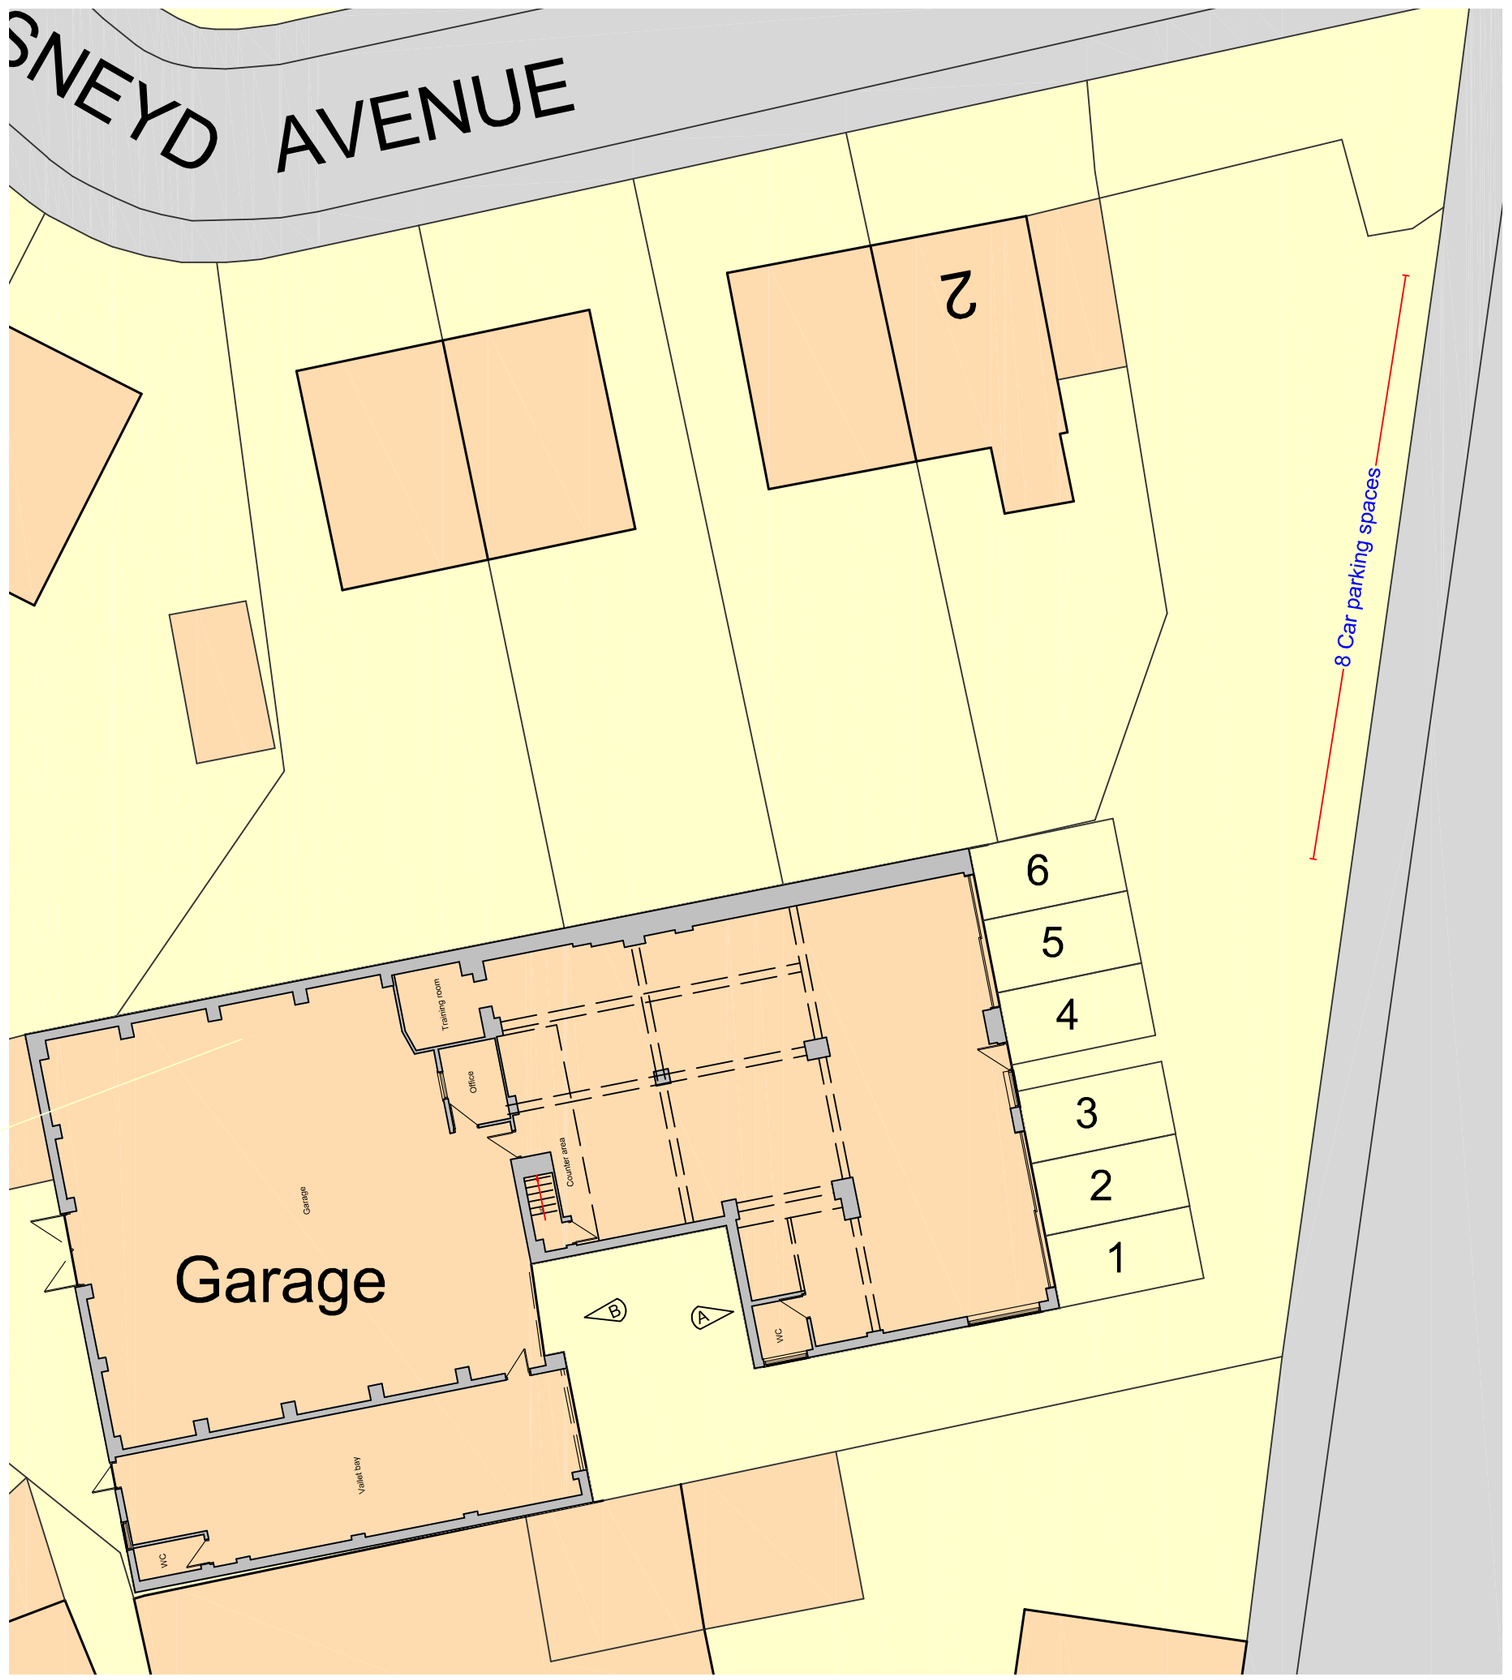

Site plan as existing 1:200

N

DBD Architectural Consultancy Ltd ©2017

1. Copyright is vested with DBD Architectural Consultancy Ltd.

2. All dimensions to be checked on site before proceeding.

3. Contractor to check/adjust dimensions of new work to suit existing conditions.
Do not assume existing structure or details are plumb, square or level.

4. Contractor must notify the architect of any discrepancies before proceeding.

5. All drawings to be read in conjunction with all other consultants drawings and specs.

Rev	Date	Description
A	09.08.17	Minor amendments

DBD Architectural Consultancy

DBD Architectural Consultancy Ltd
50 Broad Street, Leek,
Staffordshire,ST13 5NS
01538 383118
mail@dbdconsultants.co.uk
www.dbdconsultants.co.uk

Mr A Wright
iCam Archive Systems Ltd
3, The Old Mill
NN7 3DB
Client

Proposed alterations and change of use to former Seat garage, Sneyd street, Leek
Project

Title

Site plans

Stage: Planning		
Size: A2	Date: 08.08.17	Job No: 1755-100
Scale:1:1250 1:200		

Drawing Number: PL 01A