DBD Architectural Consultancy Ltd ©2017

1. Copyright is vested with DBD Architectural Consultancy Ltd.

2. All dimensions to be checked on site before proceeding.

3. Contractor to check/adjust dimensions of new work to suit existing conditions.
Do not assume existing structure or details are plumb, square or level.

4. Contractor must notify the architect of any discrepancies before proceeding.

5. All drawings to be read in conjunction with all other consultants drawings and specs.

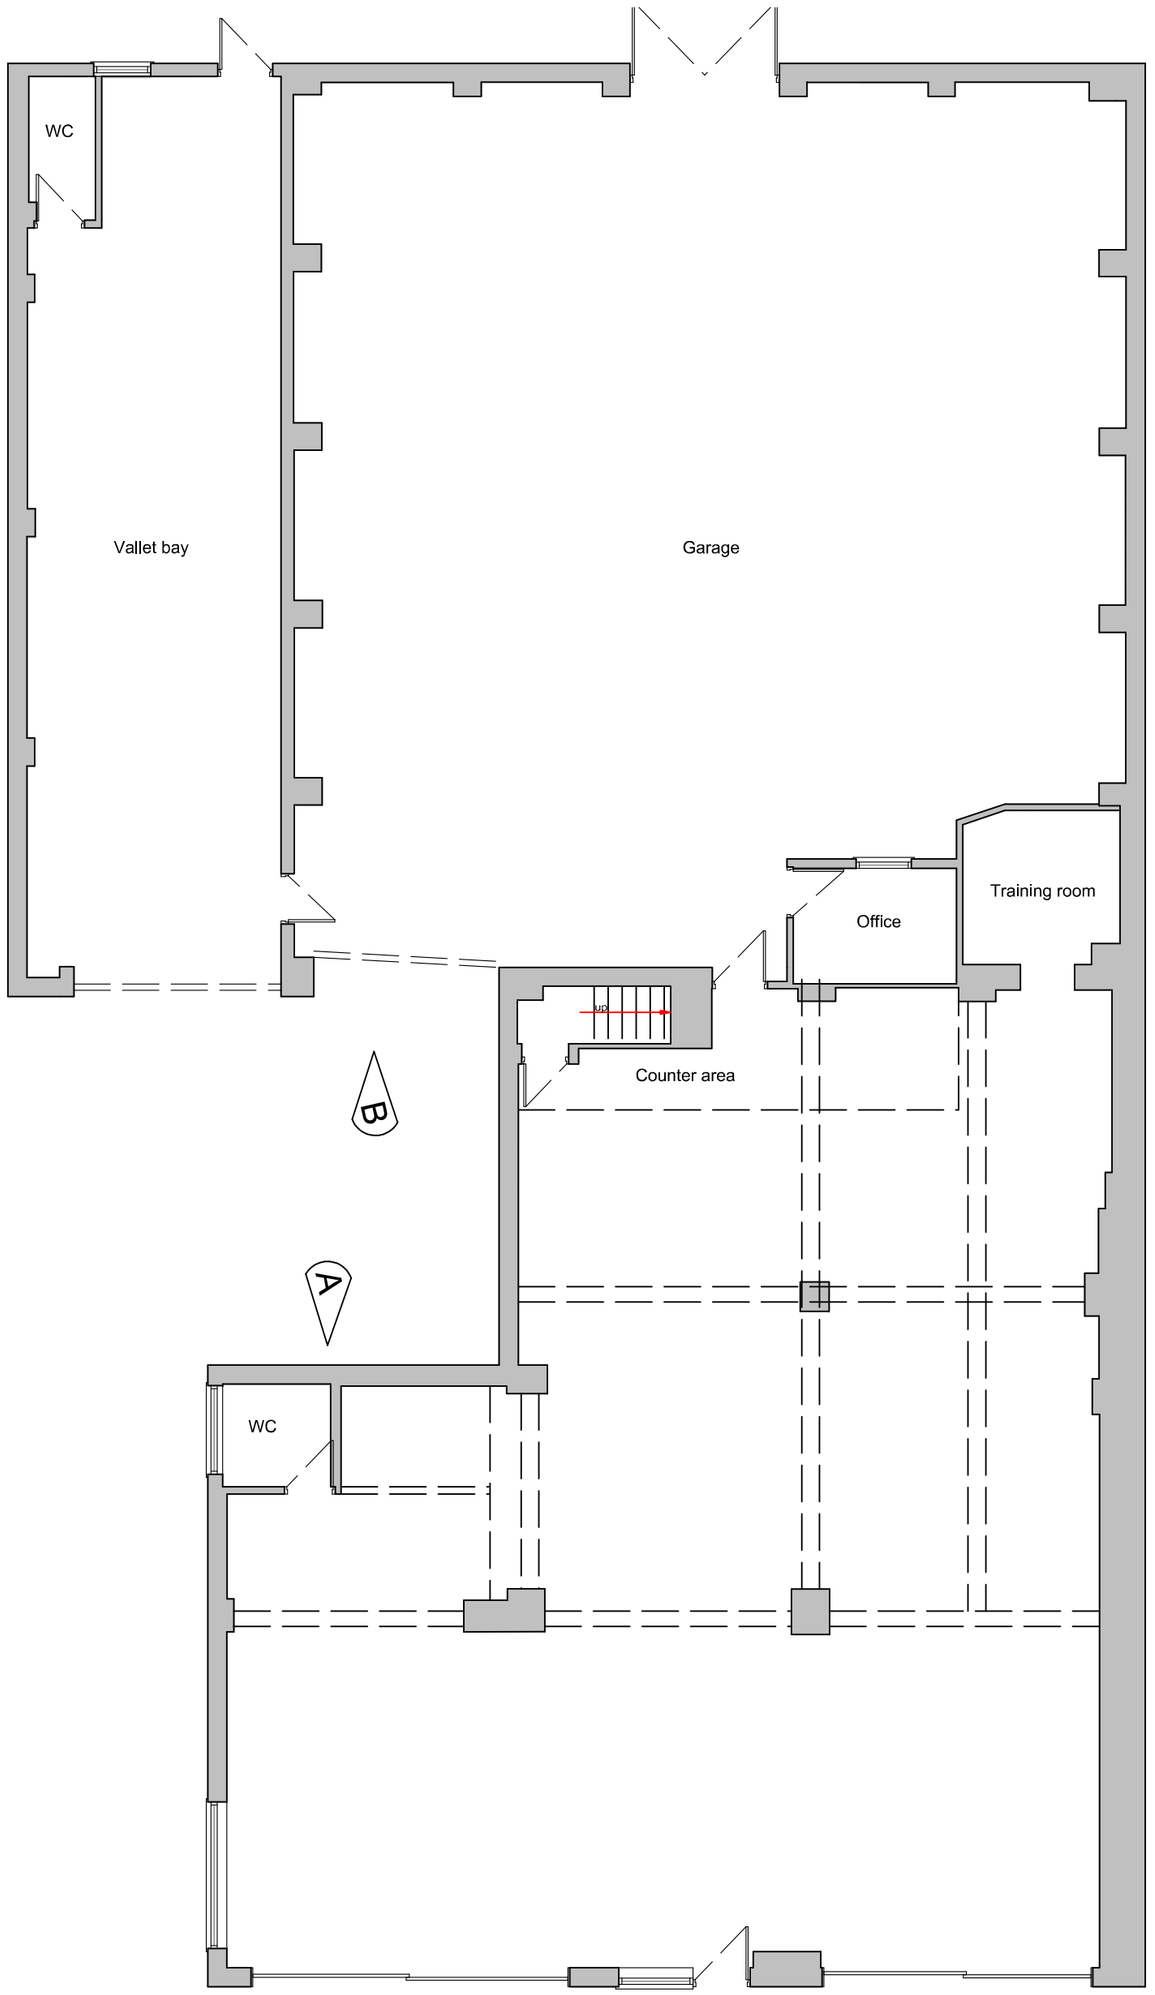

Ground floor plan

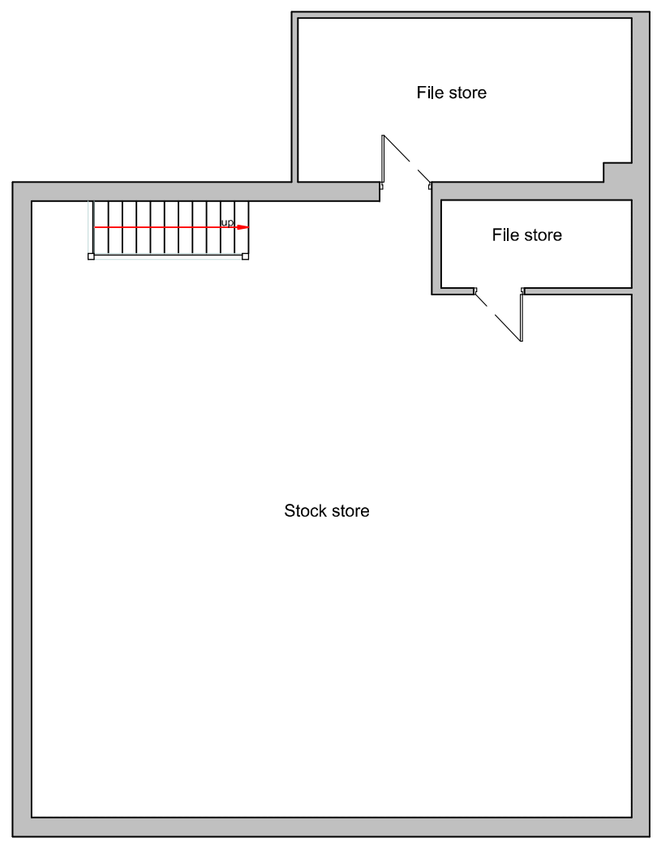

Upper floor plan

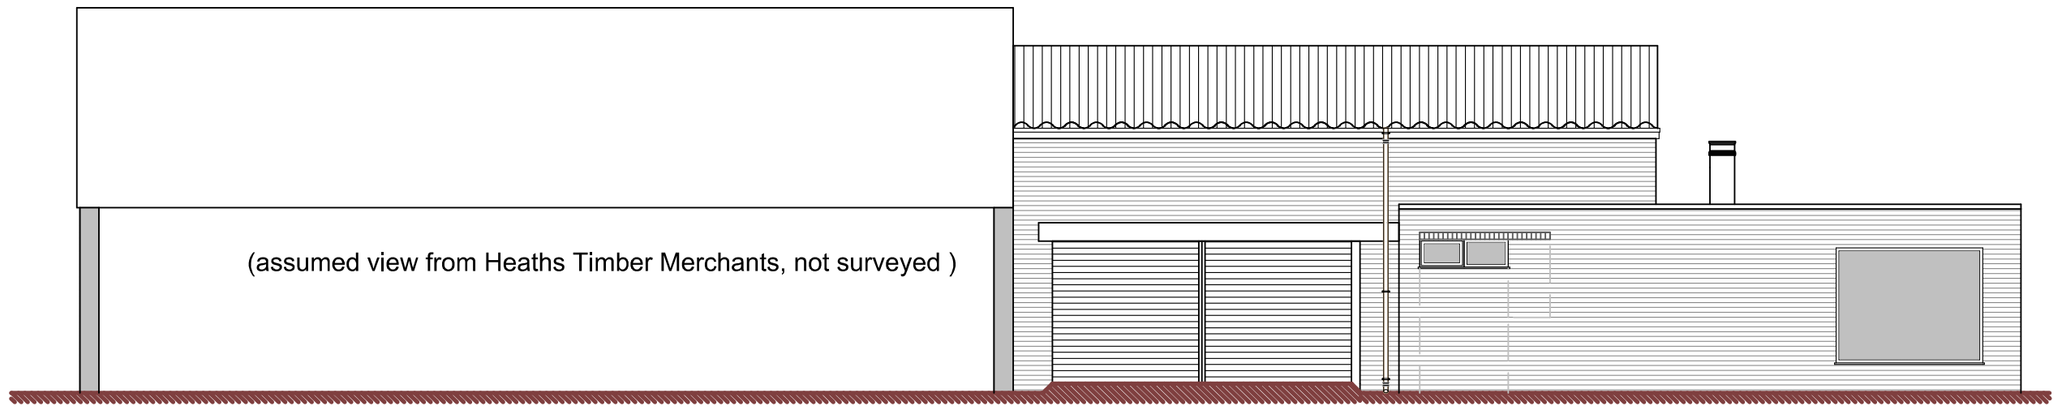

Side Elevation

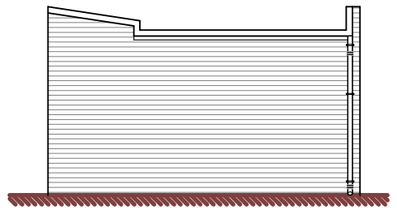

Part side elevation (View A)

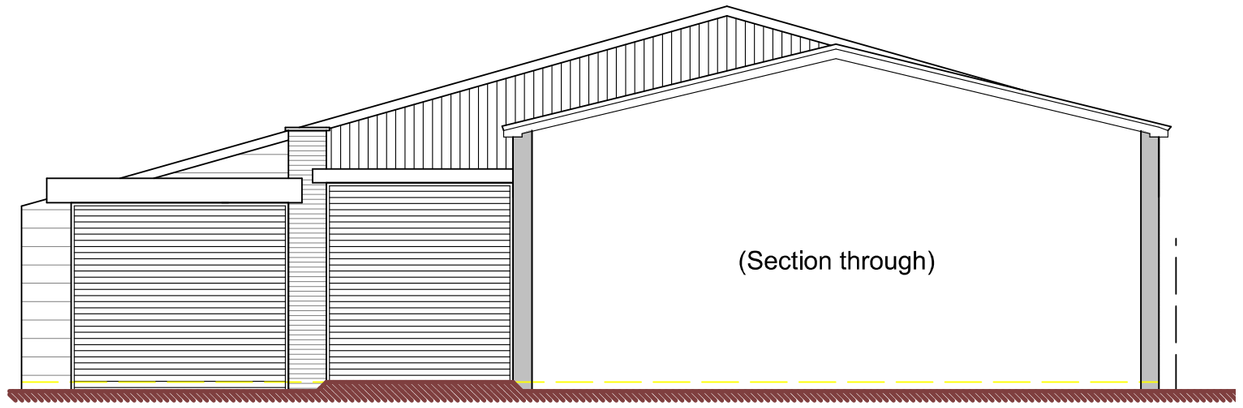

Part side elevation (View B)

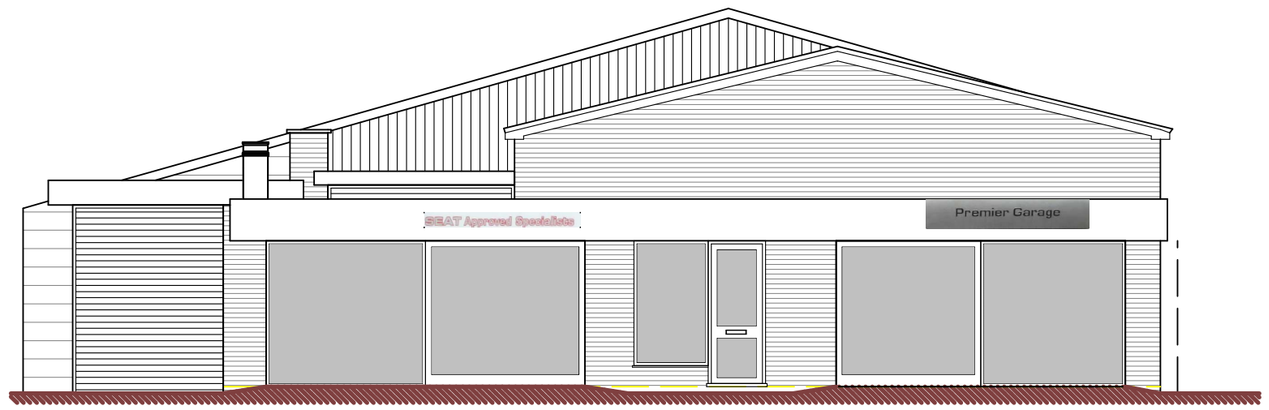

Front Elevation

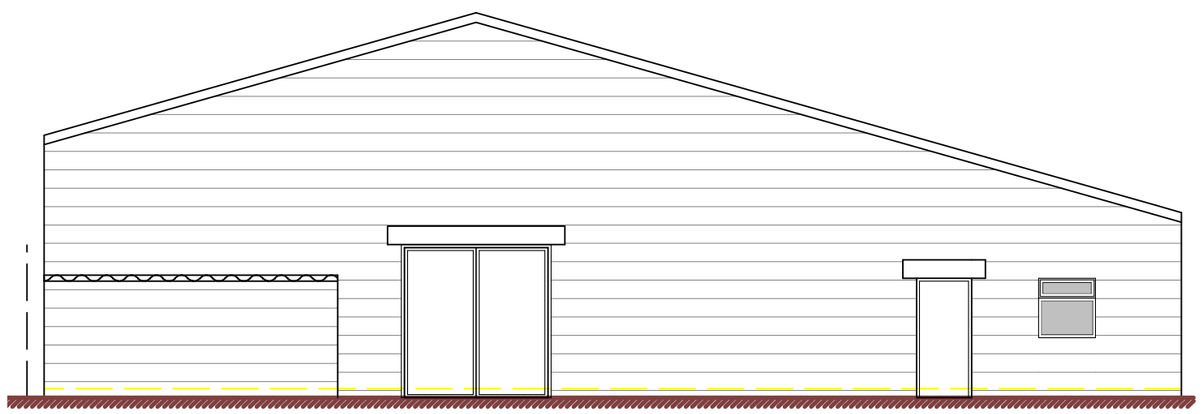

Rear elevation

Rev	Date	Description

DBD Architectural Consultancy

DBD Architectural Consultancy Ltd
50 Broad Street, Leek,
Staffordshire, ST13 5NS
01538 383118
mail@dbdconsultants.co.uk
www.dbdconsultants.co.uk

Client
Mr A Wright
iCam Archive Systems Ltd
3, The Old Mill
NN7 3DB

Project
Proposed alterations and change of use to former Seat garage, Sneyd street, Leek

Title
Plans and elevations as existing

Stage: Planning
Size: A2
Scale: 1:100
Date: 08.08.17
Job No: 1755-100
Drawing Number: PL 02