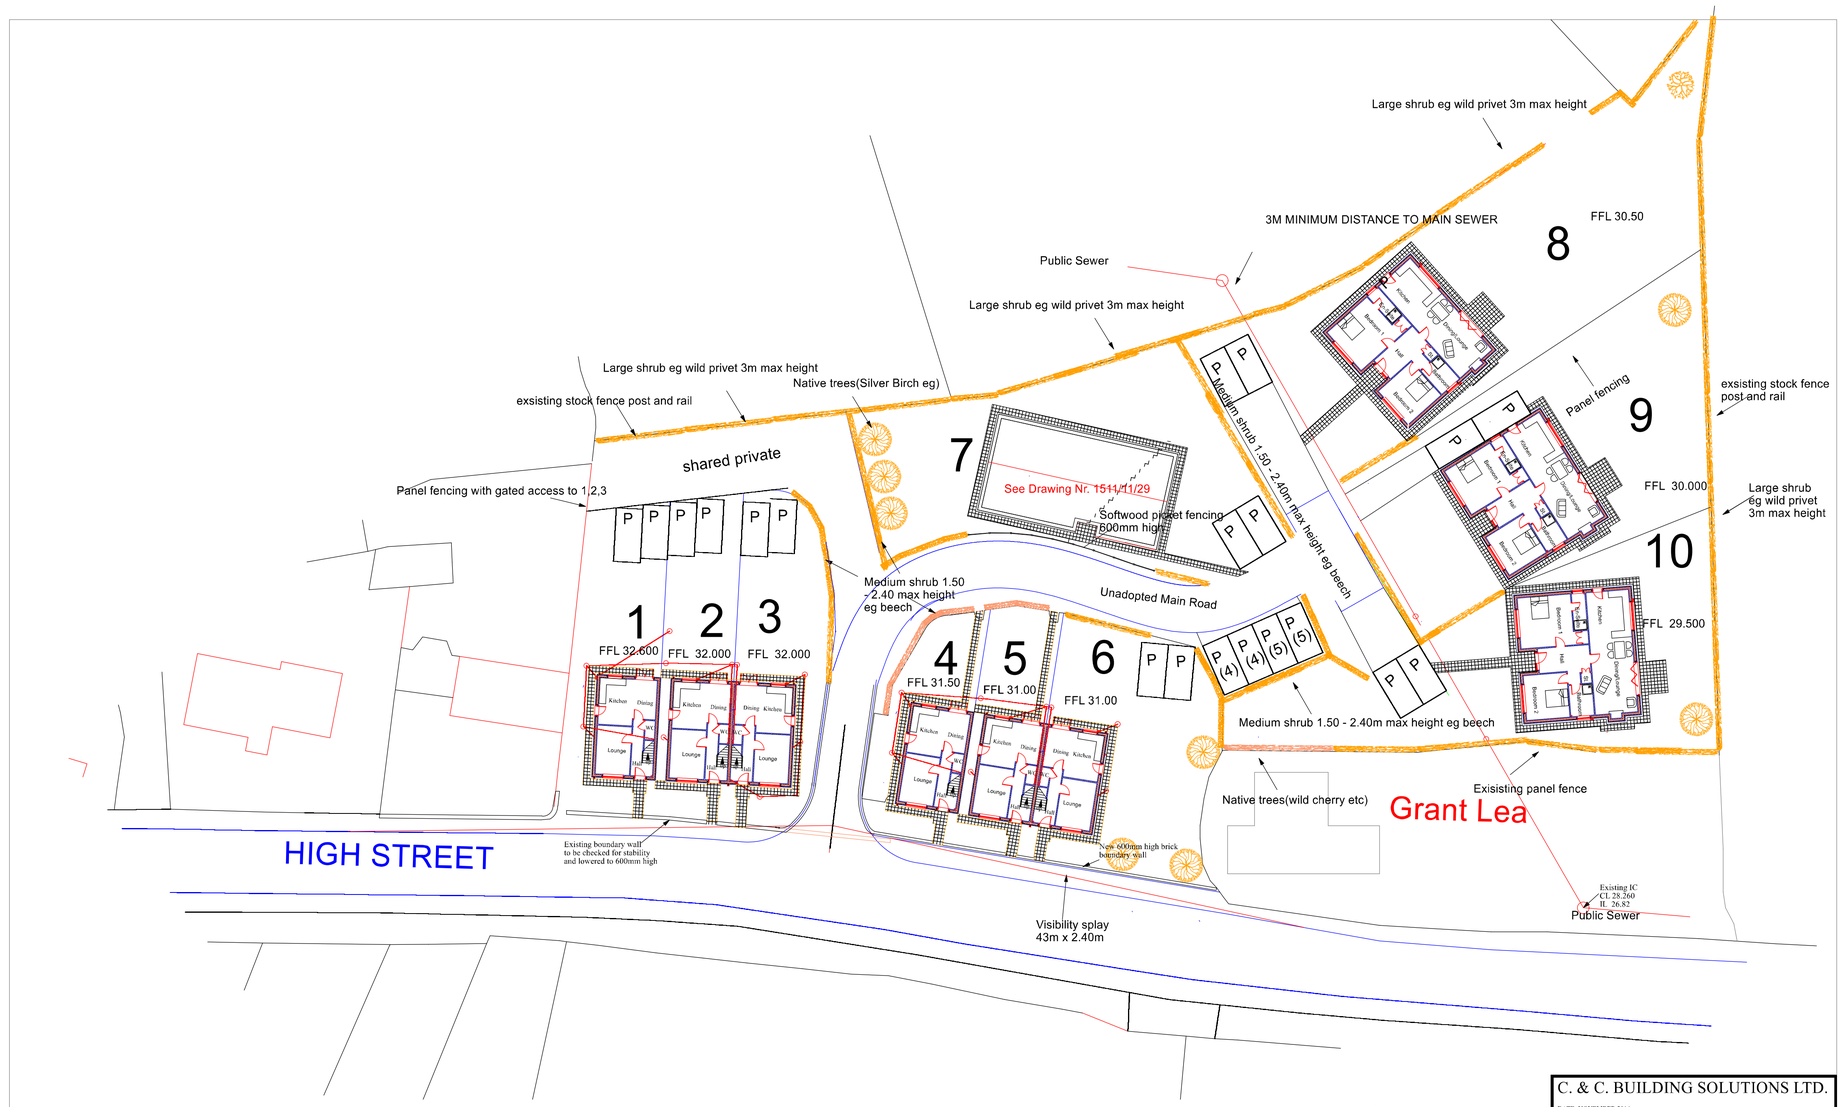

REVISIONS:
- A 22-11-2016 Completed for Planning Application.
- B 10-01-2017 Plots 1 - 5 re-sited with parking and accesses amended. Visibility splays shown.
- C 12-01-2017 Site road redrawn to enable visibility splays to be achieved and Plots 1 - 5 re-sited to suit.
- D 12-01-2017 Plots 4 & 5 and Plot 10 exchanged.
- E 01-02-2017 Plots 4 & 5 & 10 reverted back. Plot 8 changed to house.
- F 16-02-2017 Plots 4 & 5 changed to block of 3. Plot 7 turned to face roadway. Plot 8 changed to bungalow. Various other changes made after discussion with Planning & Highways Officers.
- G 26-04-17 Further changes as agreed with Planning Officer

C. & C. BUILDING SOLUTIONS LTD.

DATE NOVEMBER 2016

PROPOSED DWELLINGS

AT
HOME FARM,
HIGH STREET,
DILHORNE,
STOKE-ON-TRENT,
STAFFS. ST10 2PE

SCALE:
SITE LAYOUT 1:200

DRAWN BY:

MALCOLM SALES
QUANTITY SURVEYORS, DESIGNERS
& BUILDING COST CONSULTANTS
CURCHILL SUITE,
LULWORTH HOUSE,
51, HIGH STREET,
CHEADLE, STOKE-ON-TRENT,
STAFFS. ST10 1AR
TEL: 01538 757233
MOB: 07889 225437
E-MAIL: Malcolm.sales@salesqs.co.uk

AS PROPOSED

FOR PLANNING APPLICATION

DRAWING NR. 1511/11/25/G