


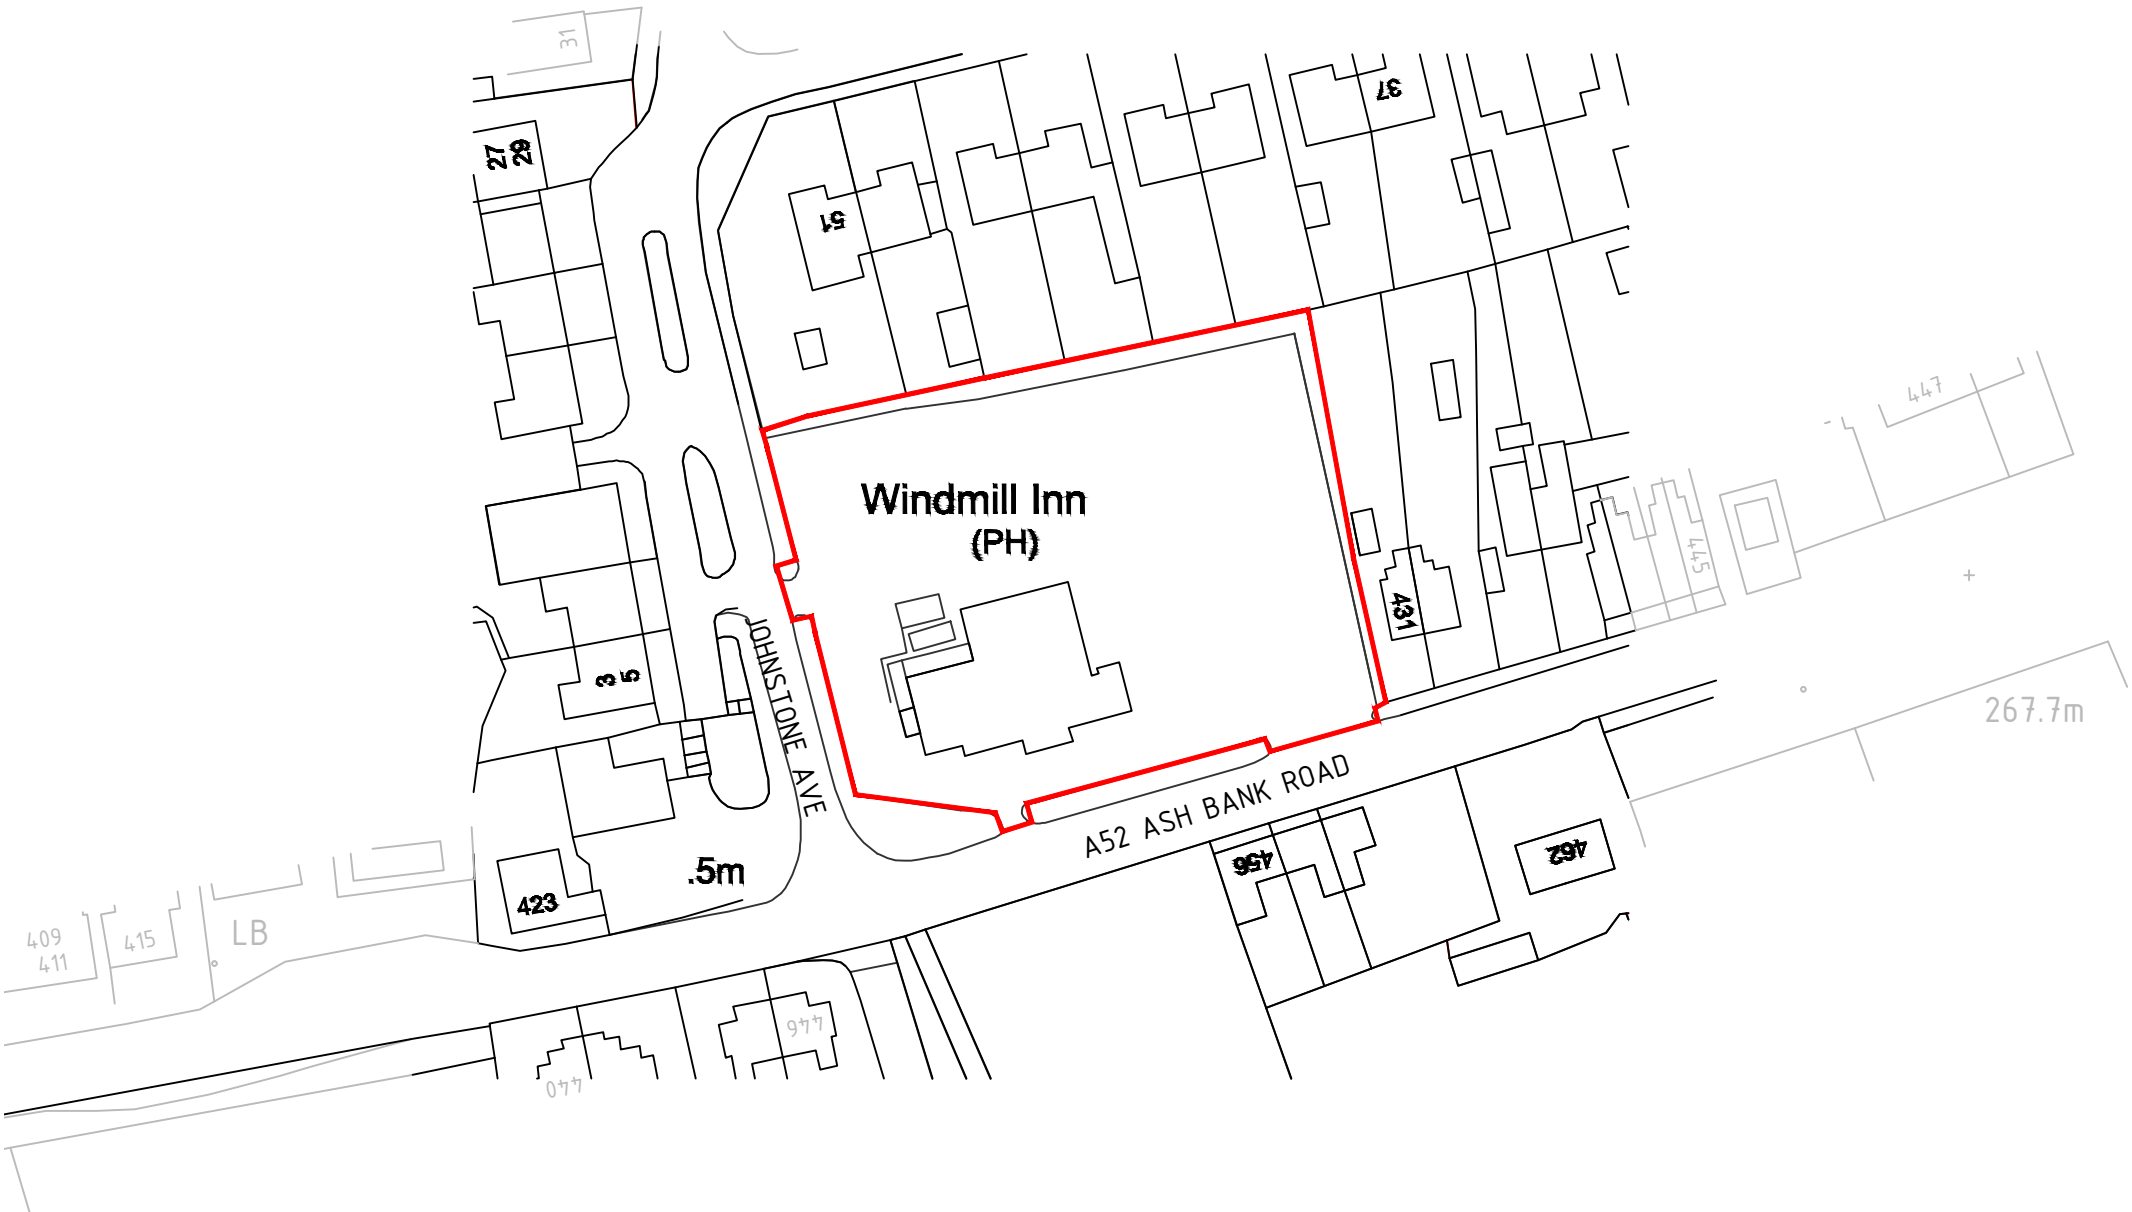

m 0 12.5 25 50 75 100 125

SCALE

1:1,250

Site Location Plan

Ordnance Survey (c) Crown Copyright 2014. All rights reserved. Licence number 100022432

Reproduced from the Ordnance Survey Map with the sanction of the Controller of H.M. Stationery Office. © Crown Copyright Reserved.