Copyright of this drawing is vested in the Architect and it must not be copied or reproduced without consent. Figured dimensions only are to be taken from this drawing. All contractors must visit the site and be responsible for taking and checking all dimensions relative to their work. Hewitt&Carr Architects Ltd are to be advised of any variation between drawings and site conditions.
CLIENTS ARE ADVISED TO CLARIFY DIMENSIONS WITH THE ARCHITECT PRIOR TO SETTING OUT AND NOT TO SCALE FROM THE DRAWING

Rev.	Drawn	Comments	Date

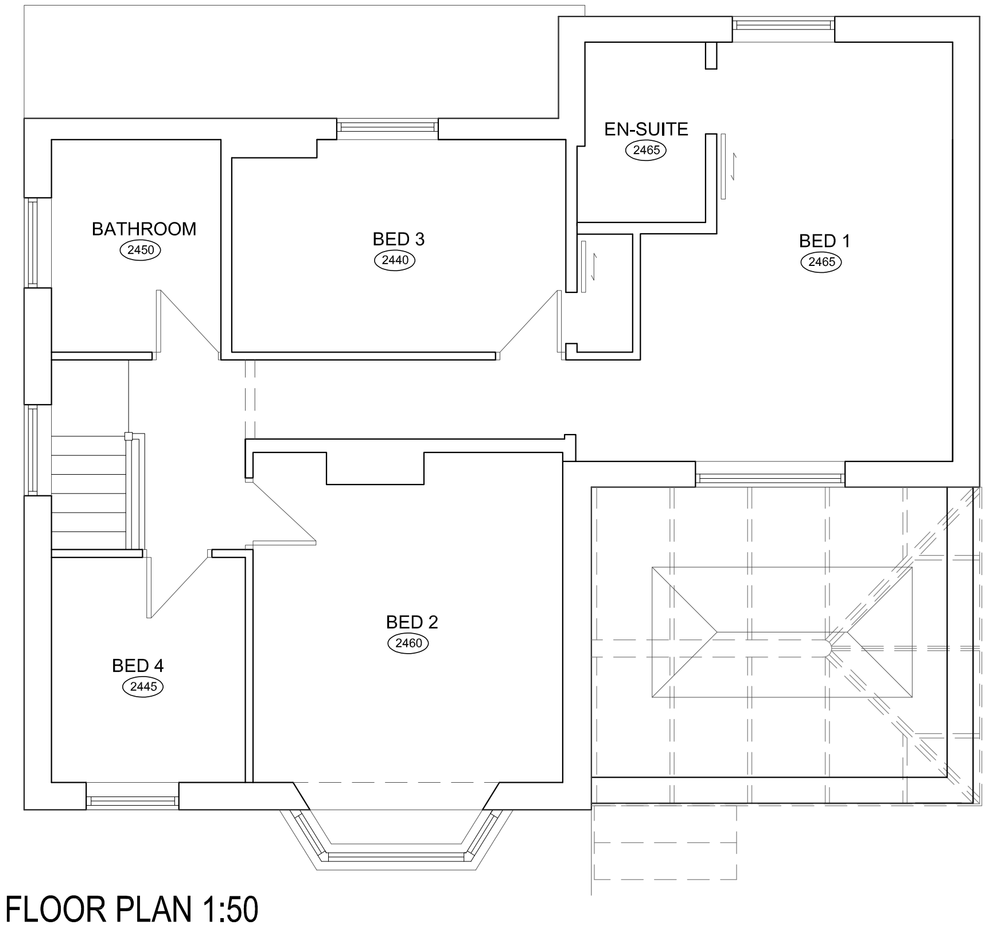

FIRST FLOOR PLAN 1:50

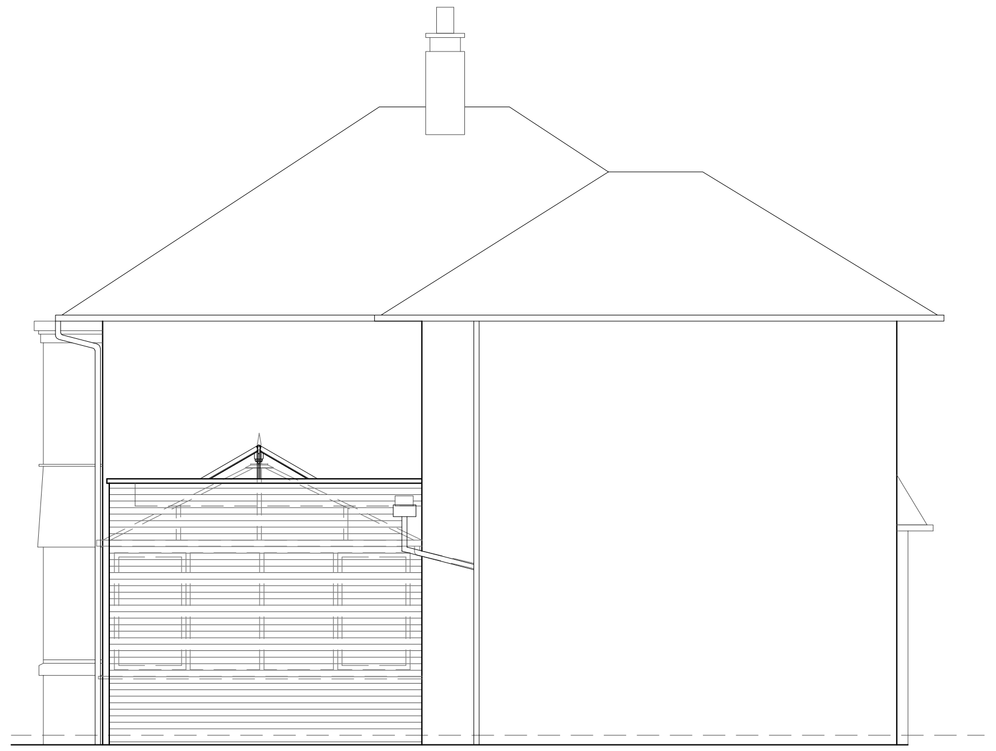

SIDE ELEVATION 1:50



FRONT ELEVATION 1:50

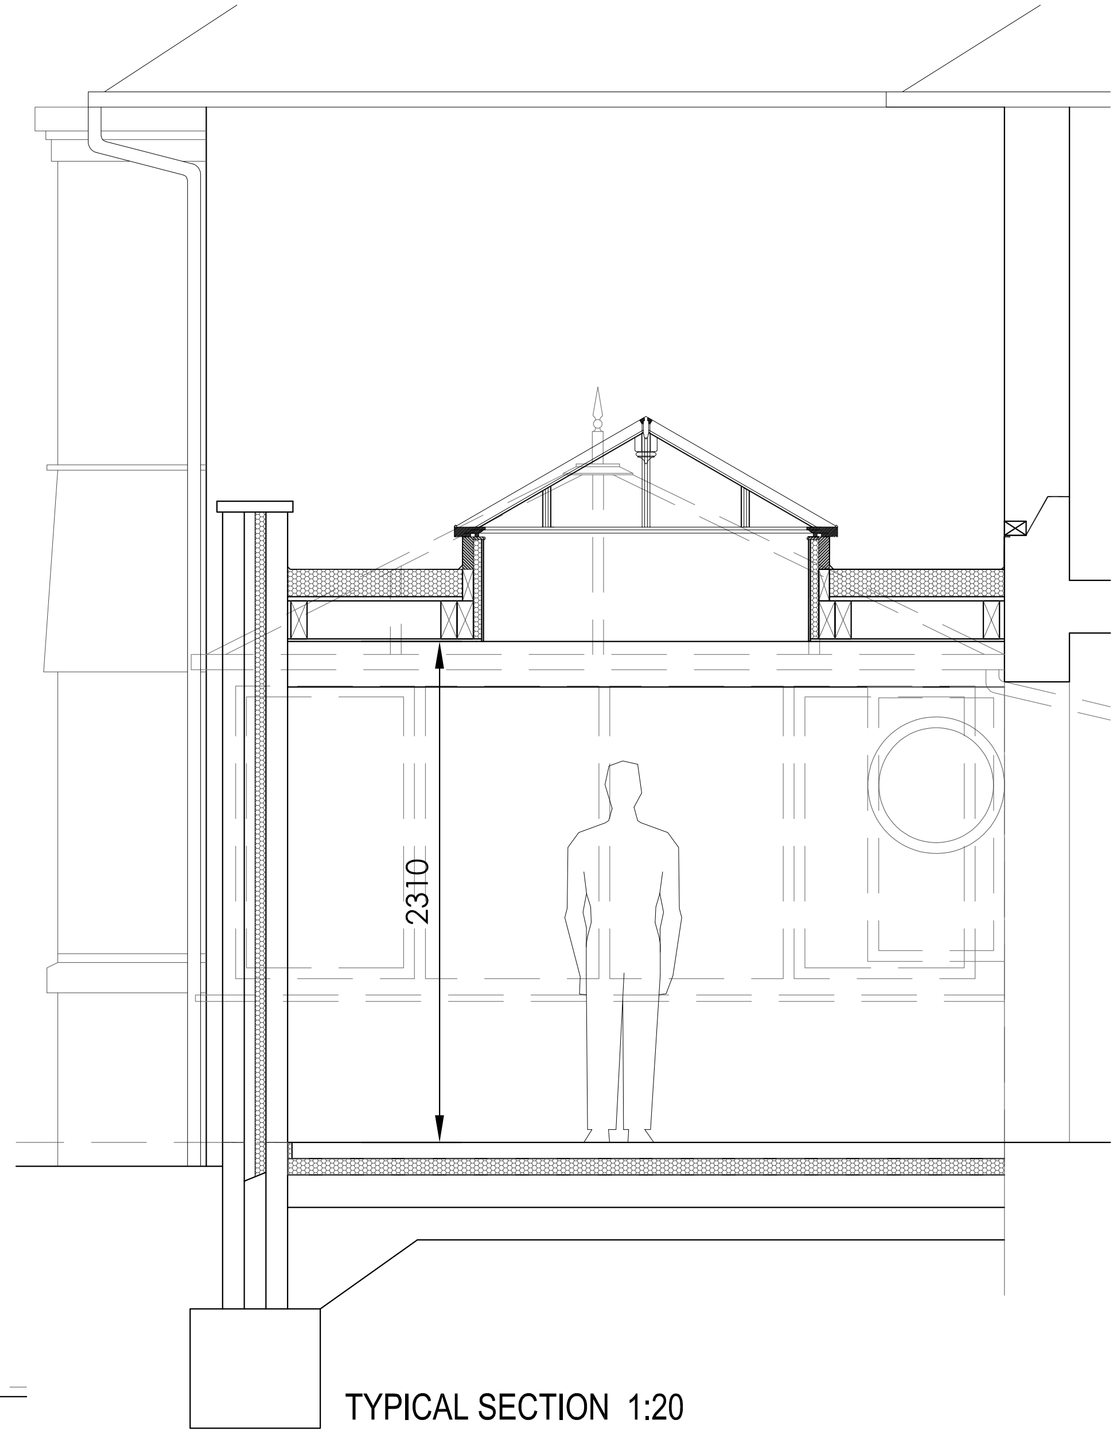

TYPICAL SECTION 1:20

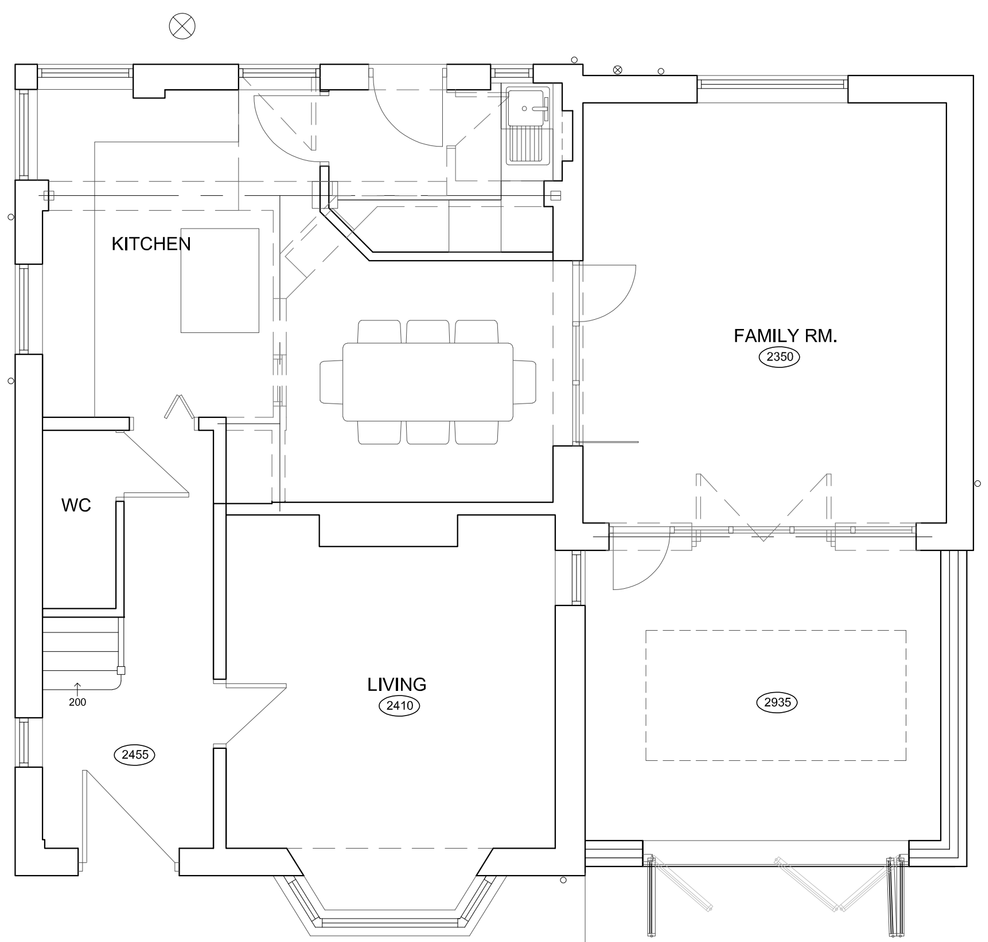

GROUND FLOOR PLAN 1:50

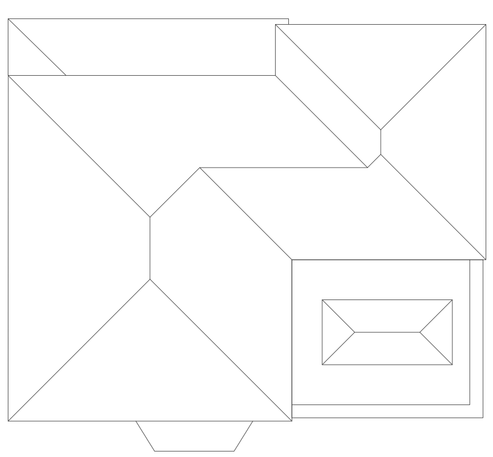

ROOF PLAN 1:100

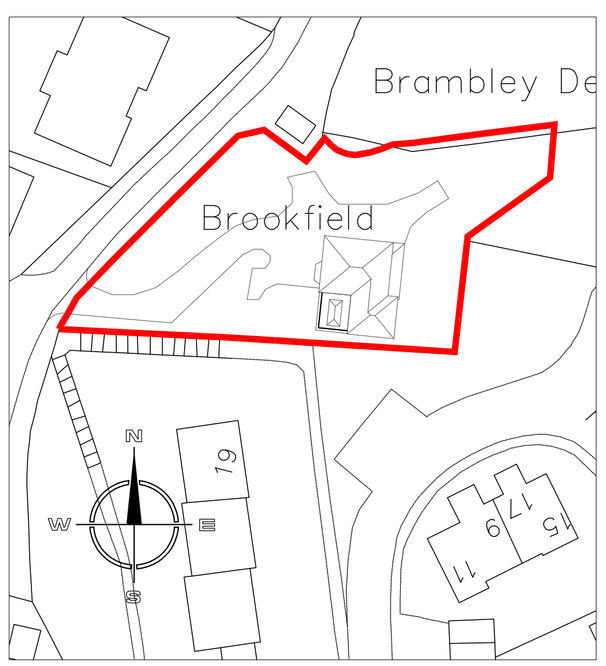

SITE LAYOUT PLAN 1:500

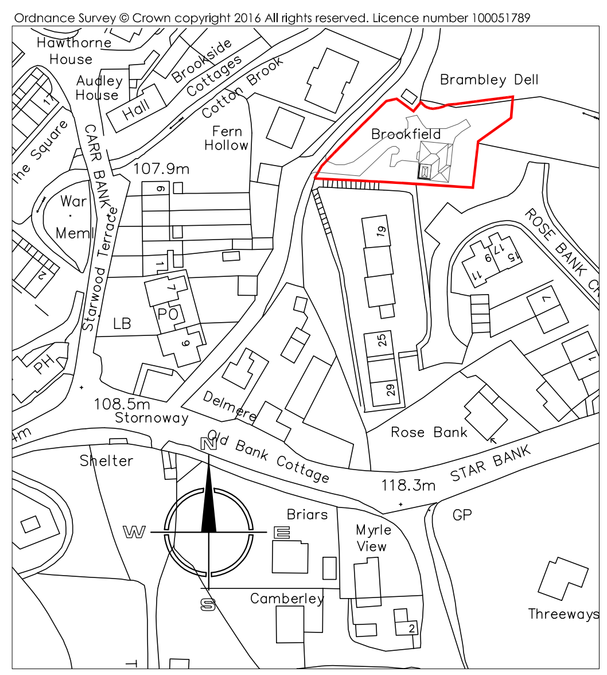

SITE LOCATION PLAN 1:1250

Hewitt&Carr Architects
A: 2-4 Cross Street I Cheadle I Staffordshire I ST10 1NP
T: 01538 756888
E: enquiries@hcarchitects.co.uk
W: www.hcarchitects.co.uk

Client
Miss Gemma Read

Project
Extension & Alterations
Brookfield, Cottondale, Oakamoor,

Title
Plans and Elevations as Proposed

Status
PLANNING

Date Aug 2017 Drawn MJC

Scale @A1 1:100 1:50 Checked

Project No Drawing No.
00563 AL(0)02 Rev

File Ref: H:\REF