
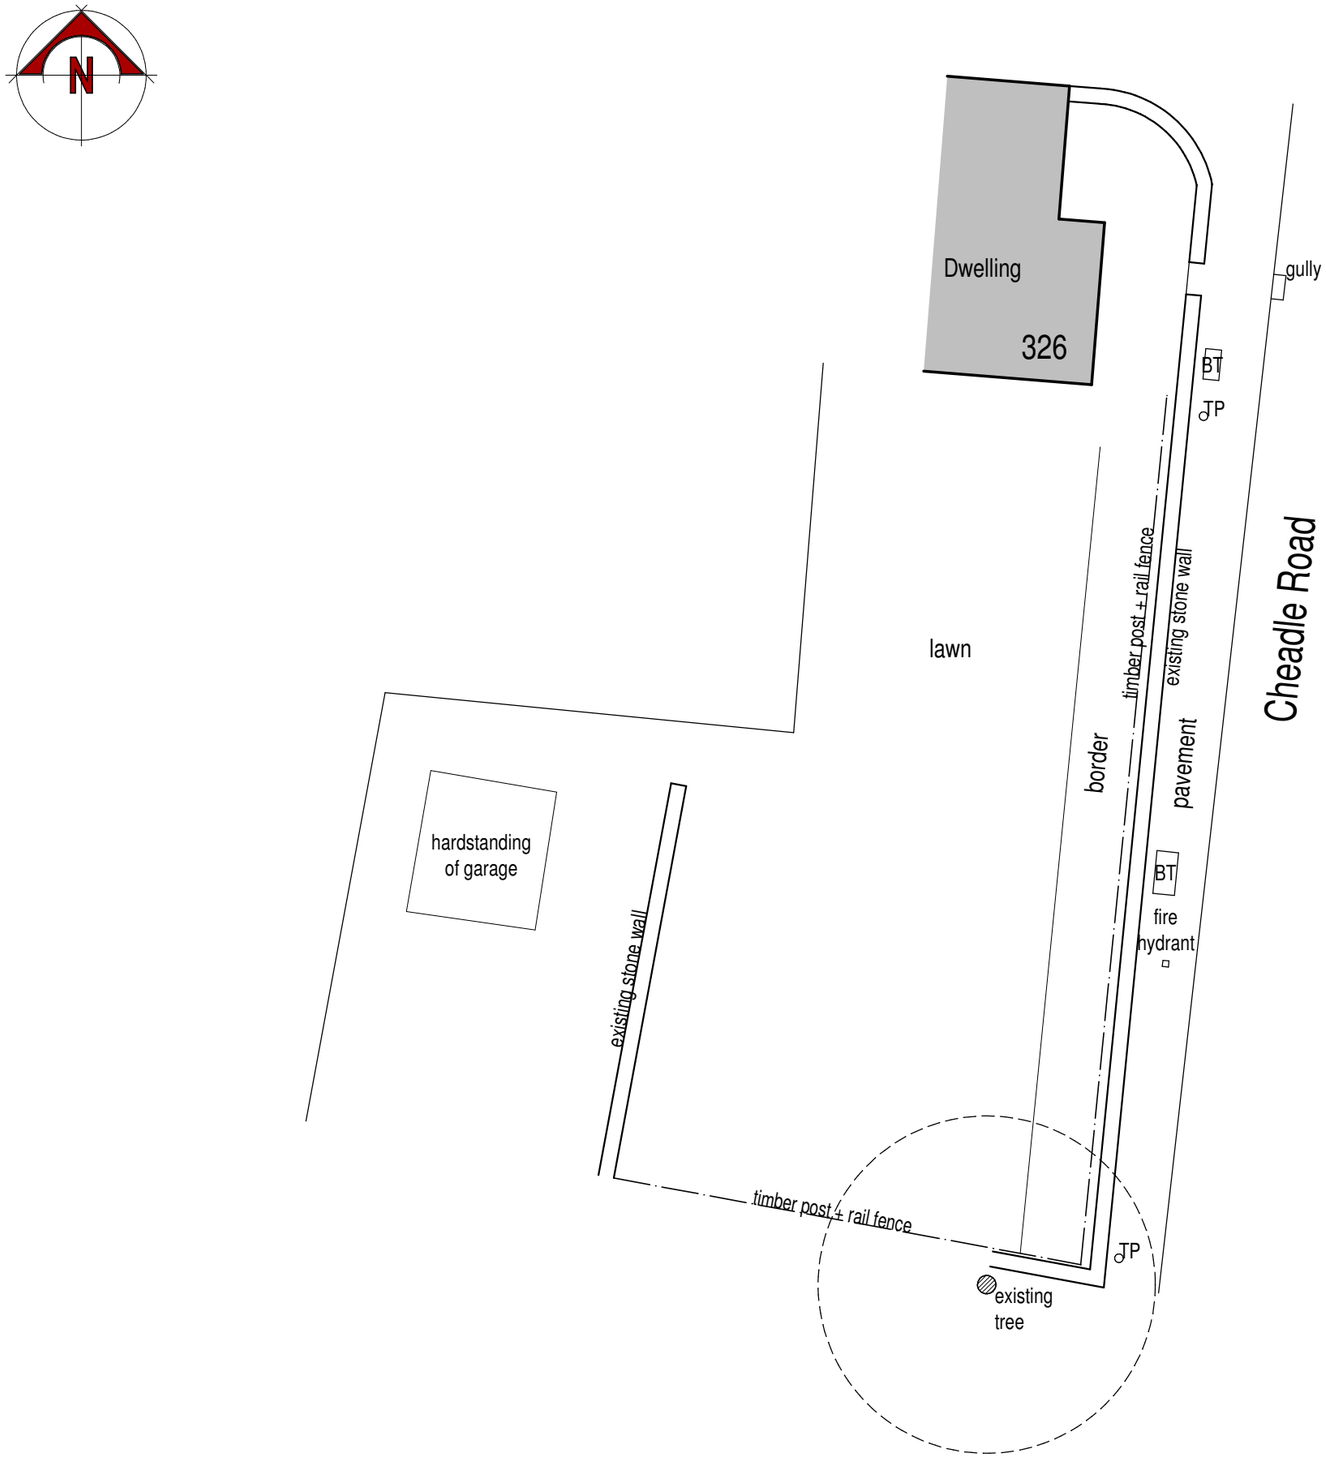


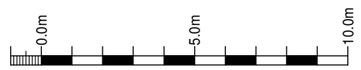

scale bar @ 1:200

JCM Group Holdings (UK) Ltd

PROPOSED ACCESS AT
326 CHEADLE ROAD,
CHEDDLETON,
STAFFORDSHIRE, ST13 7BW.

EXISTING CONDITIONS
SITE PLAN

Date	Sheet	Scale
JULY 2017	A3	1:200
Drg No.	Rev.	Drawn
2017-2250-01	A	NAW

A - 02/08/2017 - TITLE SHEET AMENDED

SAMMONS Architectural LIMITED
Chartered Institute of Architectural Technologists Registered Practice
10 Cawdry Buildings, Fountain Street, Leek. ST13 6JP
Telephone: 01538 386002
E-mail: info@sammonsltd.co.uk
Web: www.sammonsltd.co.uk

This drawing is copyright.
All dimensions must be checked prior to commencement.