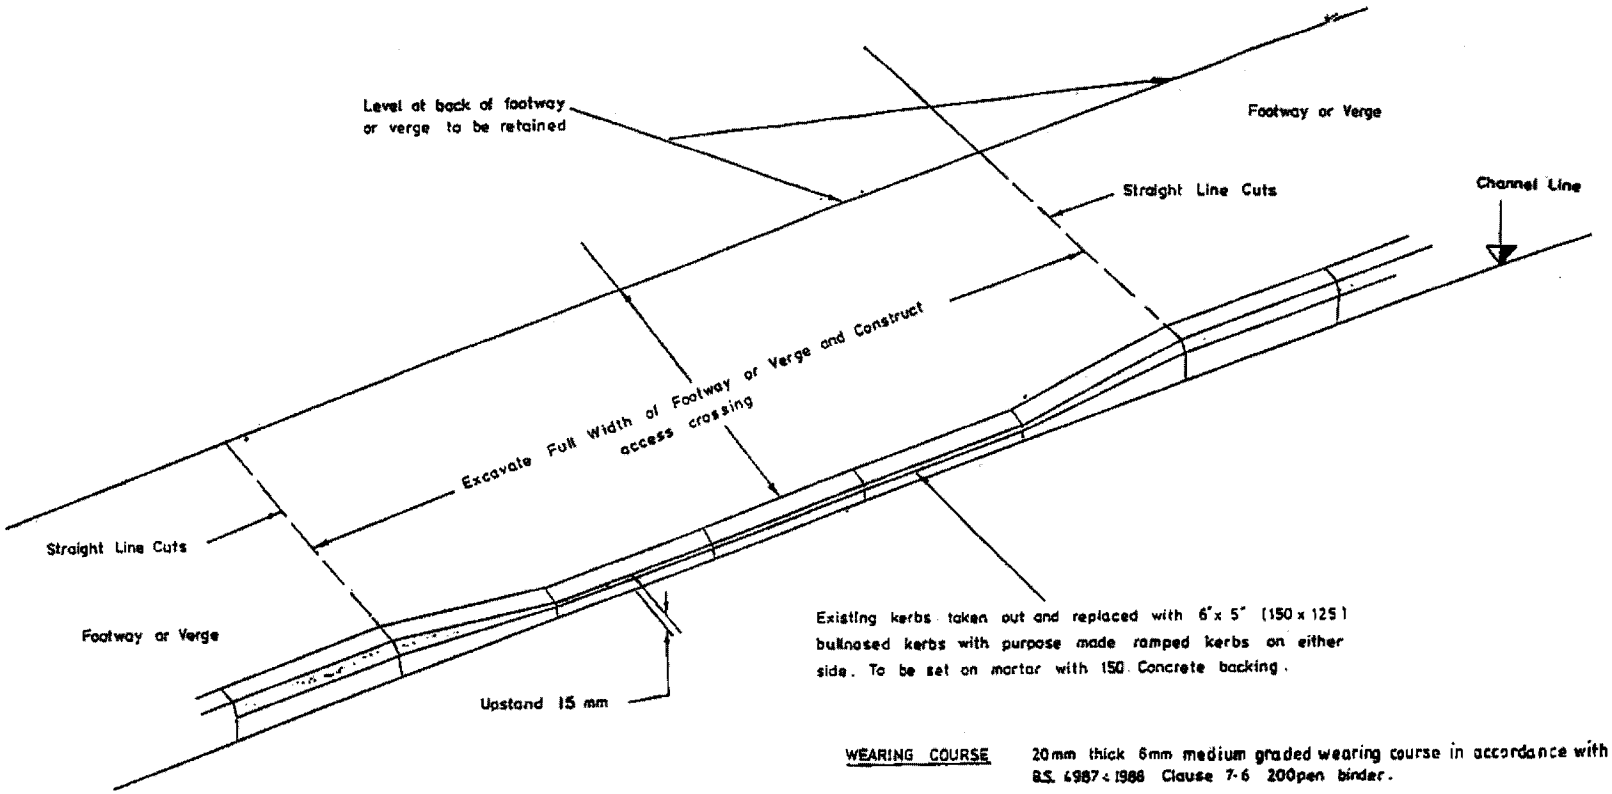


NOTE

Where the footway is flag paved the slopes of each side of the access crossing must be saw cut to obtain the necessary falls and gradients, and all sloping flags must be bedded on 75mm of concrete grade ST 1 . Flags only to be used under the instructions of the Engineer in Charge.

WEARING COURSE	20mm thick 6mm medium graded wearing course in accordance with B.S. 4987 : 1988 Clause 7·6 200pen binder.
BASE COURSE	40mm thick 20 mm dense base course in accordance with B.S. 4987 : 1988 Clause 6·5 200pen binder.
ROAD BASE	150mm thick Approved Stone.
SUB BASE	As required.
CRUSHED ROCK	AGGREGATE (NOT LIMESTONE OR SLAG) TO BE USED.

Staffordshire County Council

ADRIAN MURRAY, BA(Hons), DipTP, MRTPI.
DIRECTOR DEVELOPMENT SERVICES,
DEVELOPMENT SERVICES DEPARTMENT,
RIVERWAY,
STAFFORD. ST16 3TJ.

PLAN SHOWING CONSTRUCTION OF TYPICAL DOMESTIC ACCESS CROSSING

Prepared: R.C.	Job No.	File No:
Traced: L.A.B.	Grid Ref:	
Checked:	Date: AUG 97	Scale: N.T.S.
Drawing No: CSR / 93/35B		

MY 389182 RA