


PROPOSED FRONT ELEVATION (NORTHEAST)

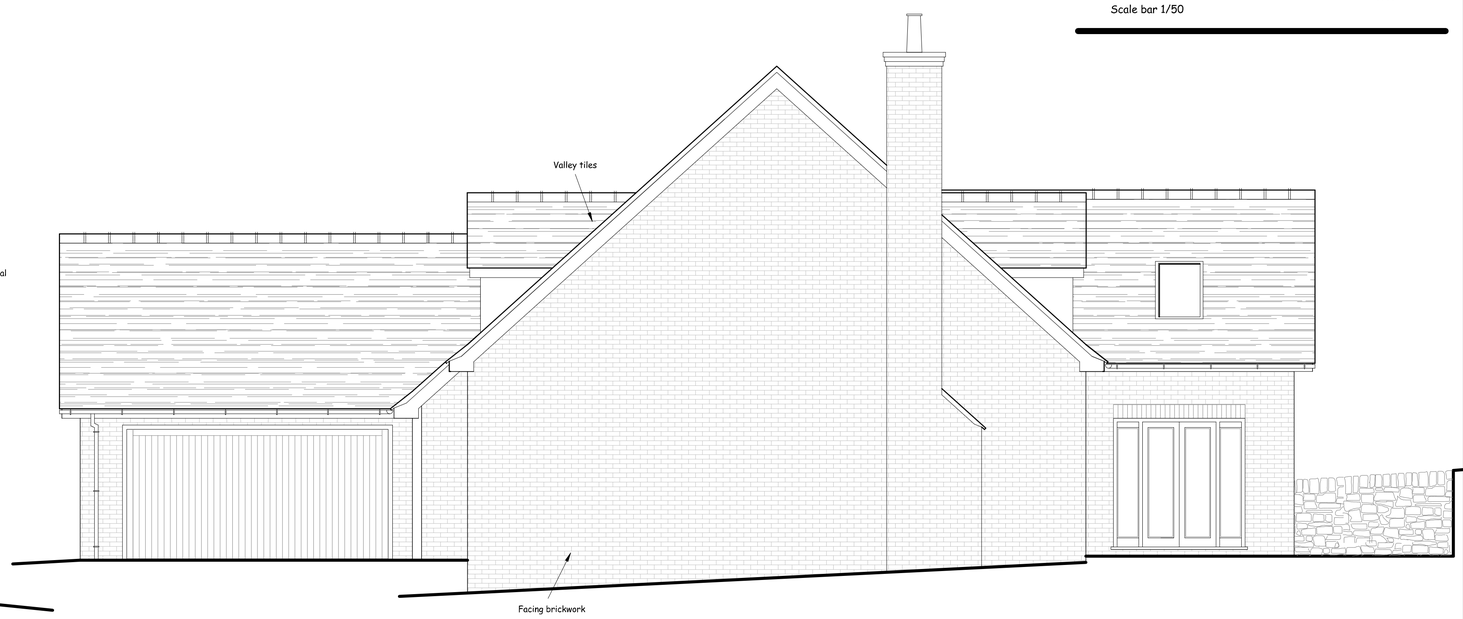


PROPOSED SIDE ELEVATION (NORTHWEST)



PROPOSED REAR ELEVATION (SOUTHWEST)



PROPOSED SIDE ELEVATION (SOUTHEAST)

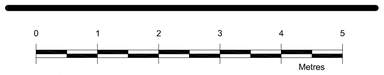

Drawing Status: Planning

Nigel Forrester MCIOB
Building Design Services

ILETT HOUSE, SMITHY BANK, ALTON, STAFFS, ST10 4AD
TEL 01538 702164

www.nigelforrester.co.uk

Mr R Spooner

Proposed new dwelling on land at
Park Drive
Cheadle
Stoke-on-trent

Elevations
Drawing No 17/487/01
Scale 1/50 @ A1