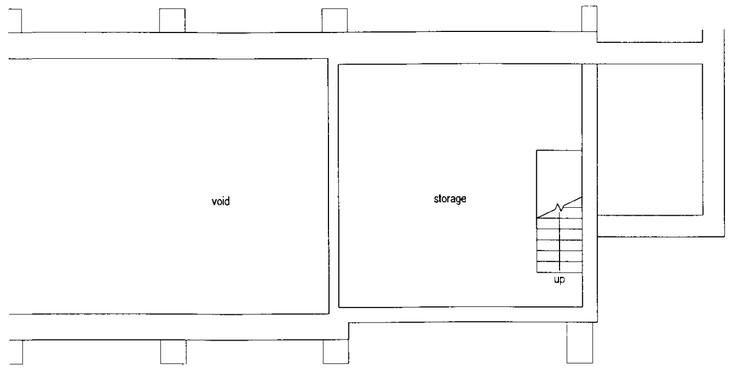

second floor plan

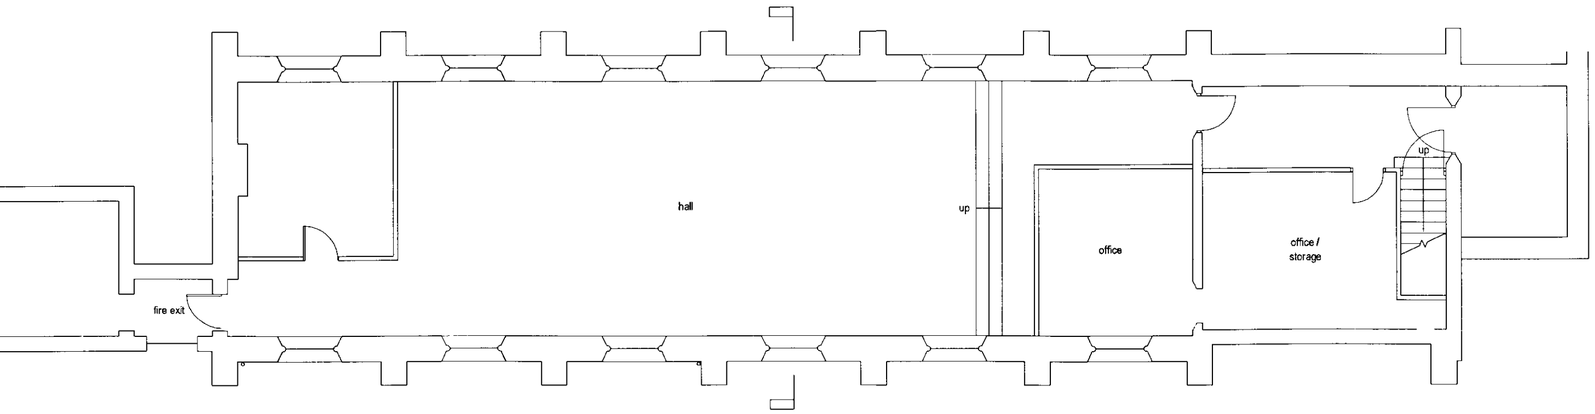

first floor plan

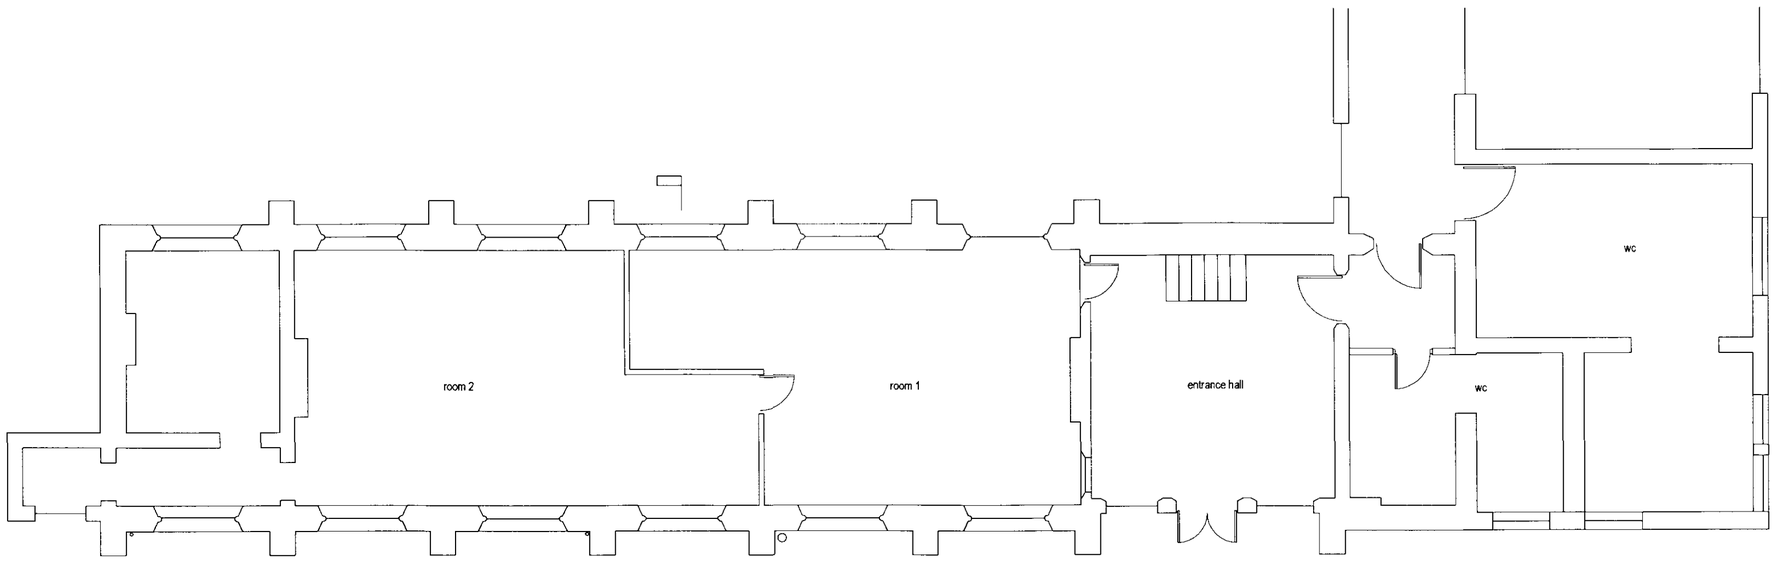

ground floor plan

Notes :

Rev	Details	Date	Checked By

planning

BROWNHILL HAYWARD BROWN
CHARTERED ARCHITECTS
GEORGIAN HOUSE 24 BIRD STREET LICHFIELD STAFFS WS13 6PT
TEL 01543 254357 FAX 01543 416540 e mail mail@bhbarchitects.co.uk

Client	Alton School
Project	Alton School dormitories
Title	Existing Plans

Scale	Date	Drawn By	Checked By	Drawing Number	Revision
1/100@A2	july 09	jw	am	2419-05	

ISO 9001

The copyright of this drawing and design is vested in the Architect and must not be copied or reproduced without written consent. All dimensions given are to be verified on site by the responsible contractor. Do not scale dimensions from this drawing.