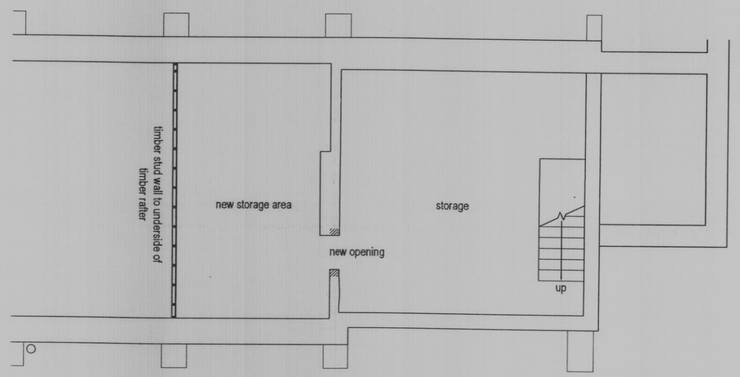

second floor plan

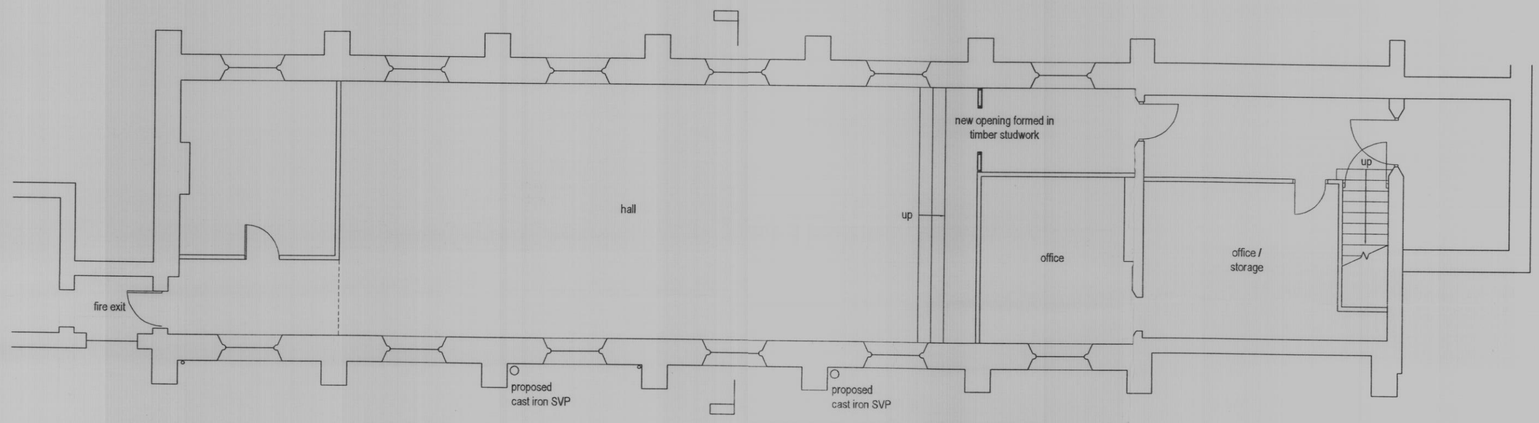

first floor plan

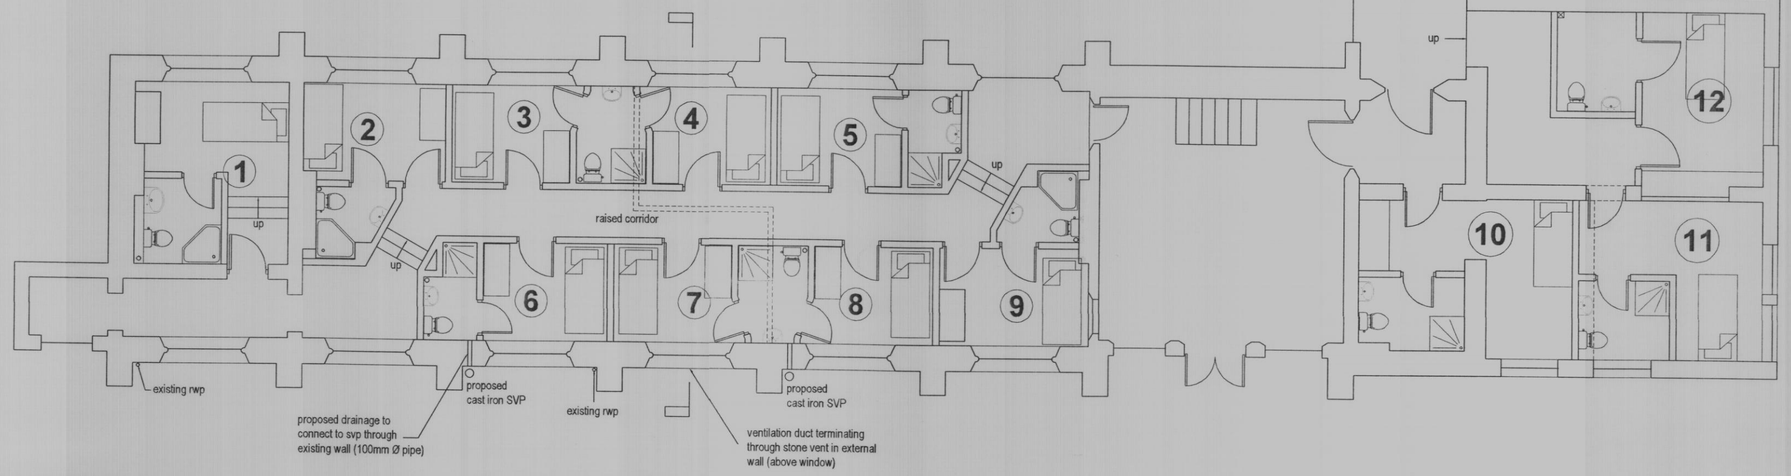

ground floor plan

Notes :

Rooms 1-9 (inc. bathrooms) are to have a raised timber suspended floor. The existing floor beneath to be retained and undisturbed by the works.

The proposed drainage will run in the void between the existing and the raised floors before exiting the building through the existing wall and connecting with 2 no. new cast iron svp's. The proposed svp's will connect with the existing foul drainage.

The bathrooms to rooms 1-9 and the corridor will have a new lowered ceiling. The void created above the ceiling will house the mechanical ventilation system for the bathrooms. The system will terminate through a stone vent in the existing a wall.

Rooms 10-12 drainage to connect to existing drainage.

Room 12 (inc. bathroom) to be wheelchair accessible in accordance with Approved Document M.

The carpark is to receive no white lining. Spaces shown on plan are indicative only. Parking layout suggested by soft landscaping (small trees and raised timber box planters).

Trees to be Sorbus "Sheerwater Seeding" (Rowan) trees for year round colour & berries (height 6-8m max.)

09/01114/FUL 13 NOV 2009 - SM

Rev	Details	Date	Checked By

planning

BROWNHILL HAYWARD BROWN
CHARTERED ARCHITECTS
GEORGIAN HOUSE 24 BIRD STREET LICHFIELD STAFFS WS13 6PT
TEL 01543 254357 FAX 01543 416540 e-mail mail@bhbarchitects.co.uk

Client Alton School

Project Alton School dormitories

Title Proposed Plans

Scale	Date	Drawn By	Checked By	Drawing Number	Revision
1/100@A2	july 09	sk	am	2419-01	

ISO 9001 REGISTERED FIRM

The copyright of this drawing and design is vested in the Architect and must not be copied or reproduced without written consent. All dimensions given are to be verified on site by the responsible contractor. Do not scale dimensions from this drawing.