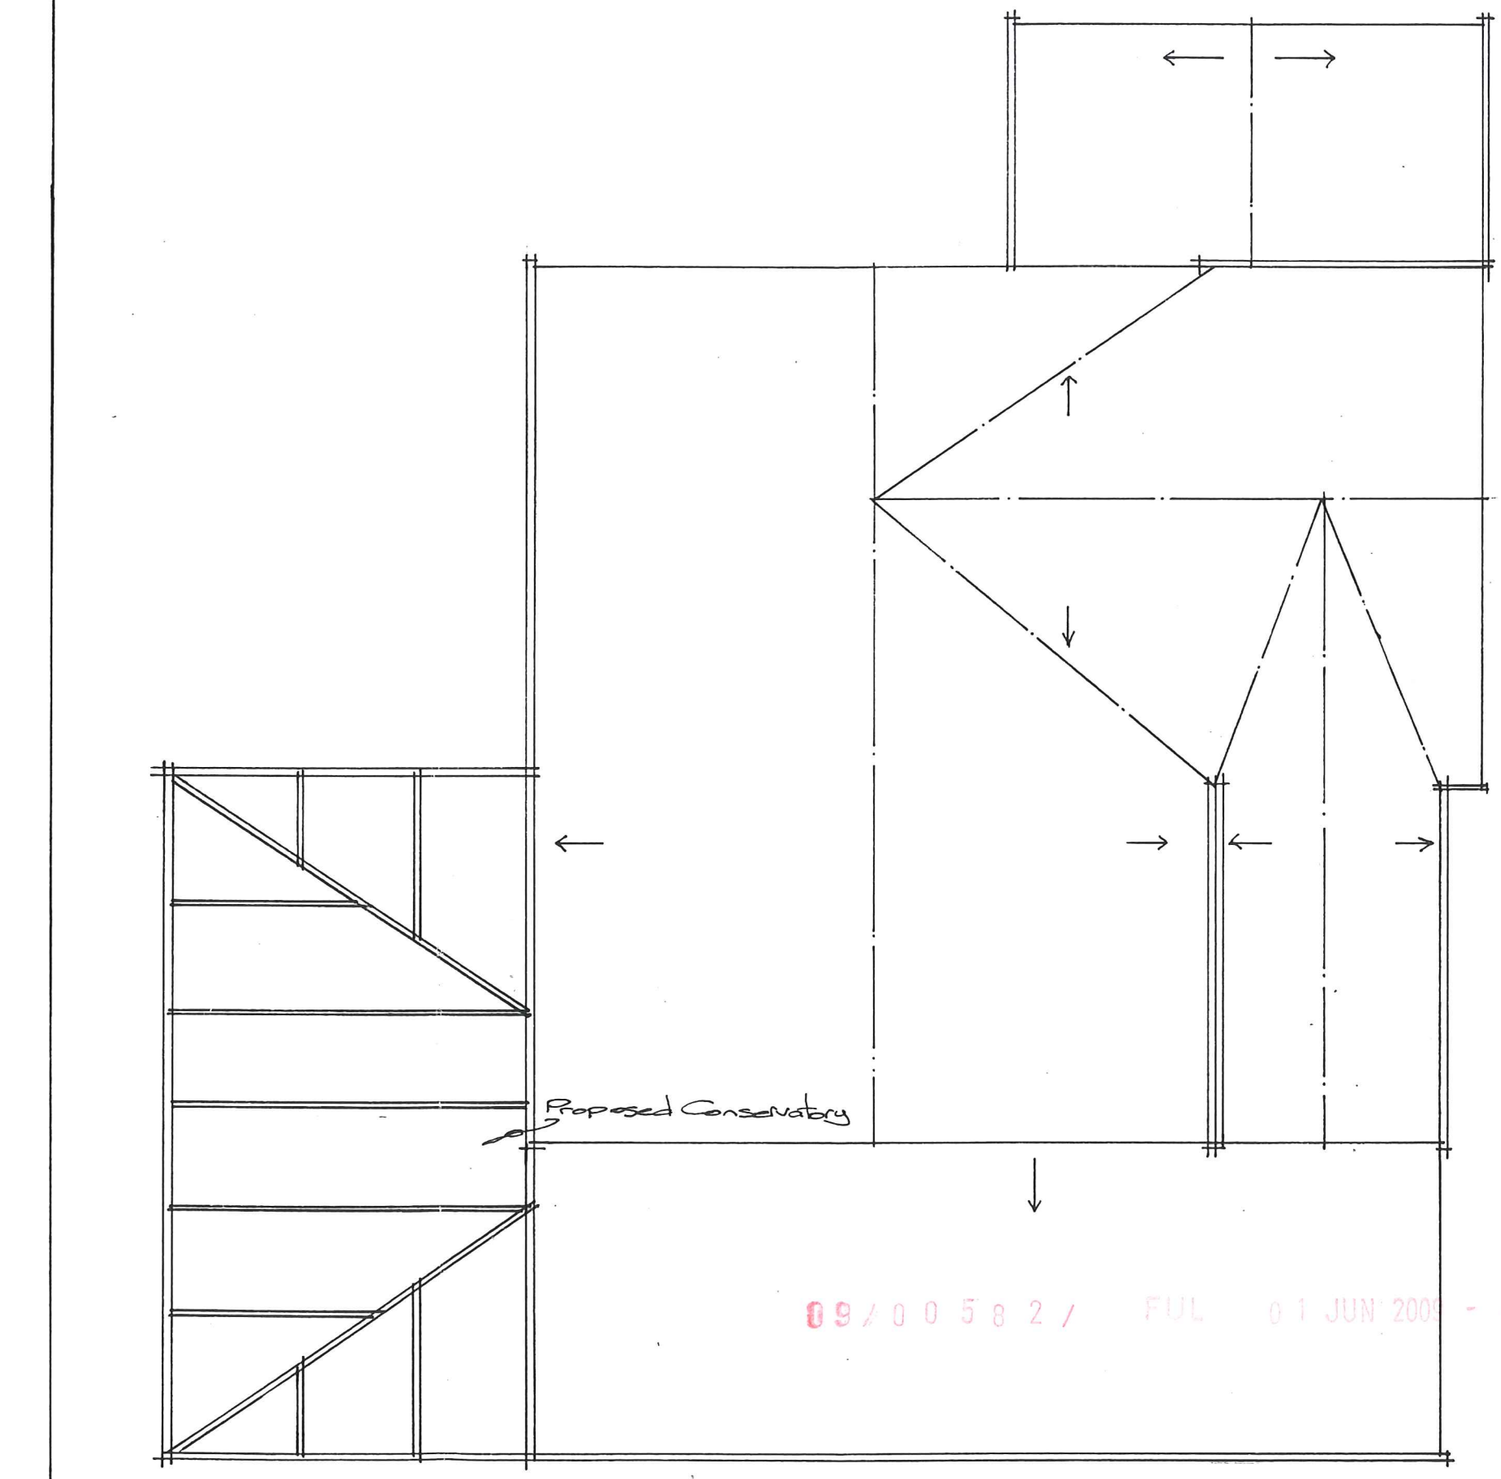


09/00582/ FUL 01 JUN 2009 - SMD

ROOF PLAN — 146 TEAN RD CHEADLE — MRS HOWOURTH
1:50 PROPOSED CONSERVATORY