

FRONT ELEVATION 1:50



REAR ELEVATION 1:50

Copyright of this drawing is vested in the Architect and it must not be copied or reproduced without consent. Figured dimensions only are to be taken from this drawing. All contractors must visit the site and be responsible for taking and checking all dimensions relative to their work. Hewitt&Carr Architects Ltd are to be advised of any variation between drawings and site conditions.
CLIENTS ARE ADVISED TO CLARIFY DIMENSIONS WITH THE ARCHITECT PRIOR TO SETTING OUT AND NOT TO SCALE FROM THE DRAWING

Rev.	Drawn	Comments	Date

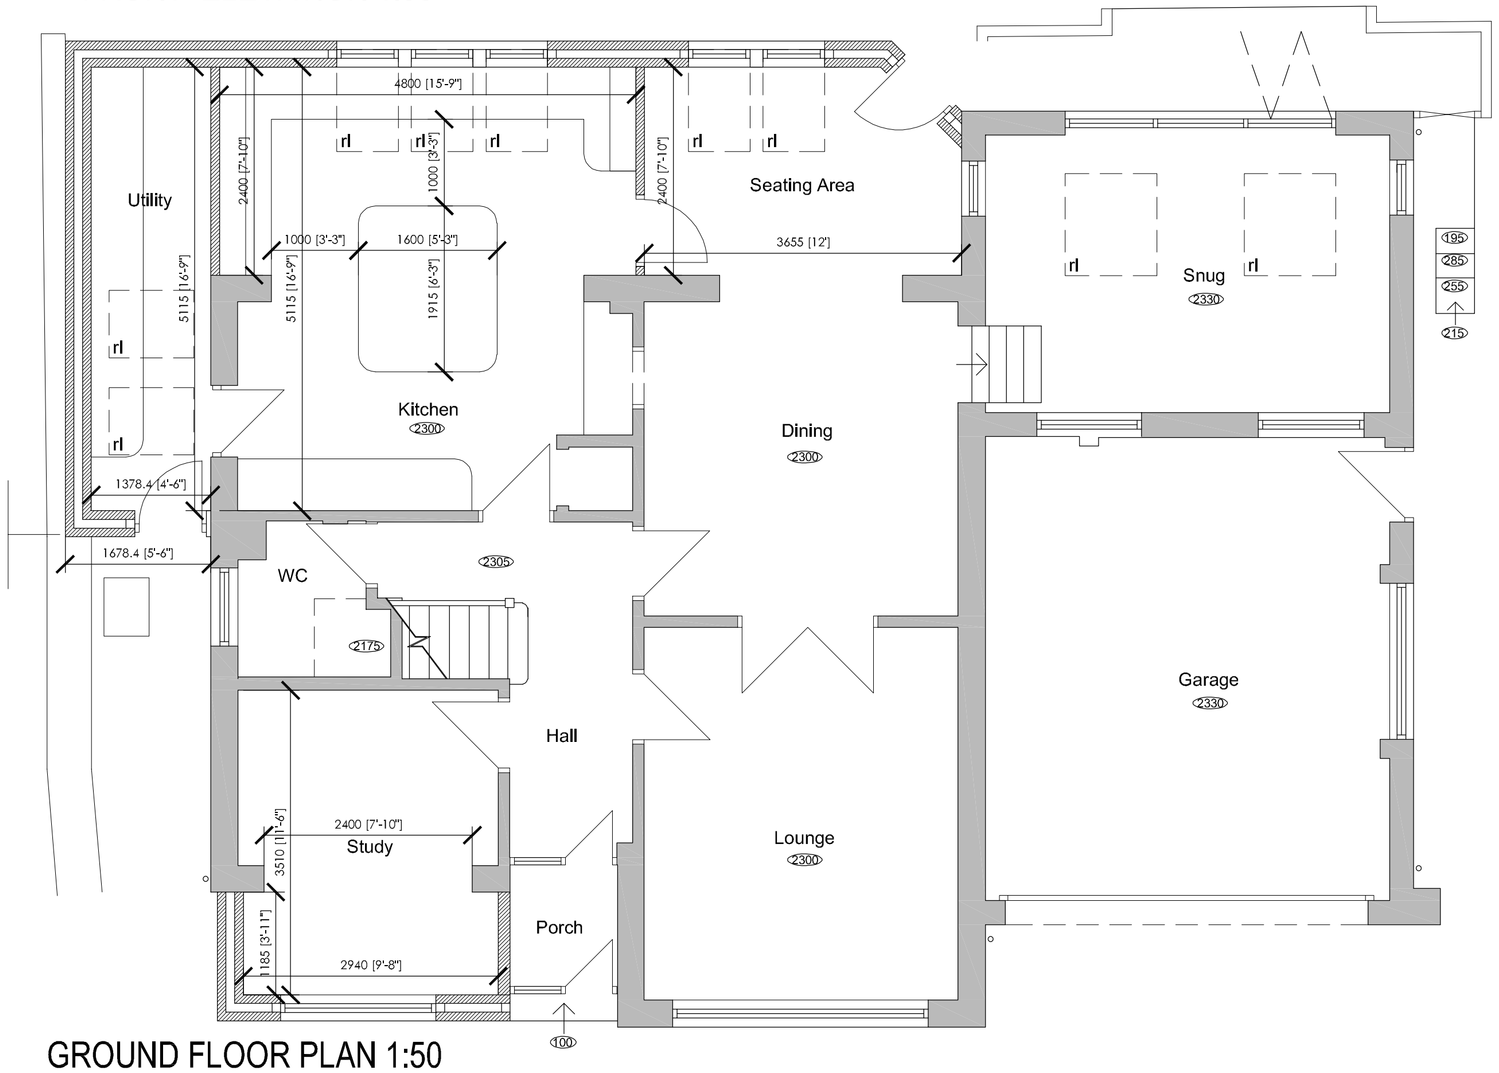

GROUND FLOOR PLAN 1:50

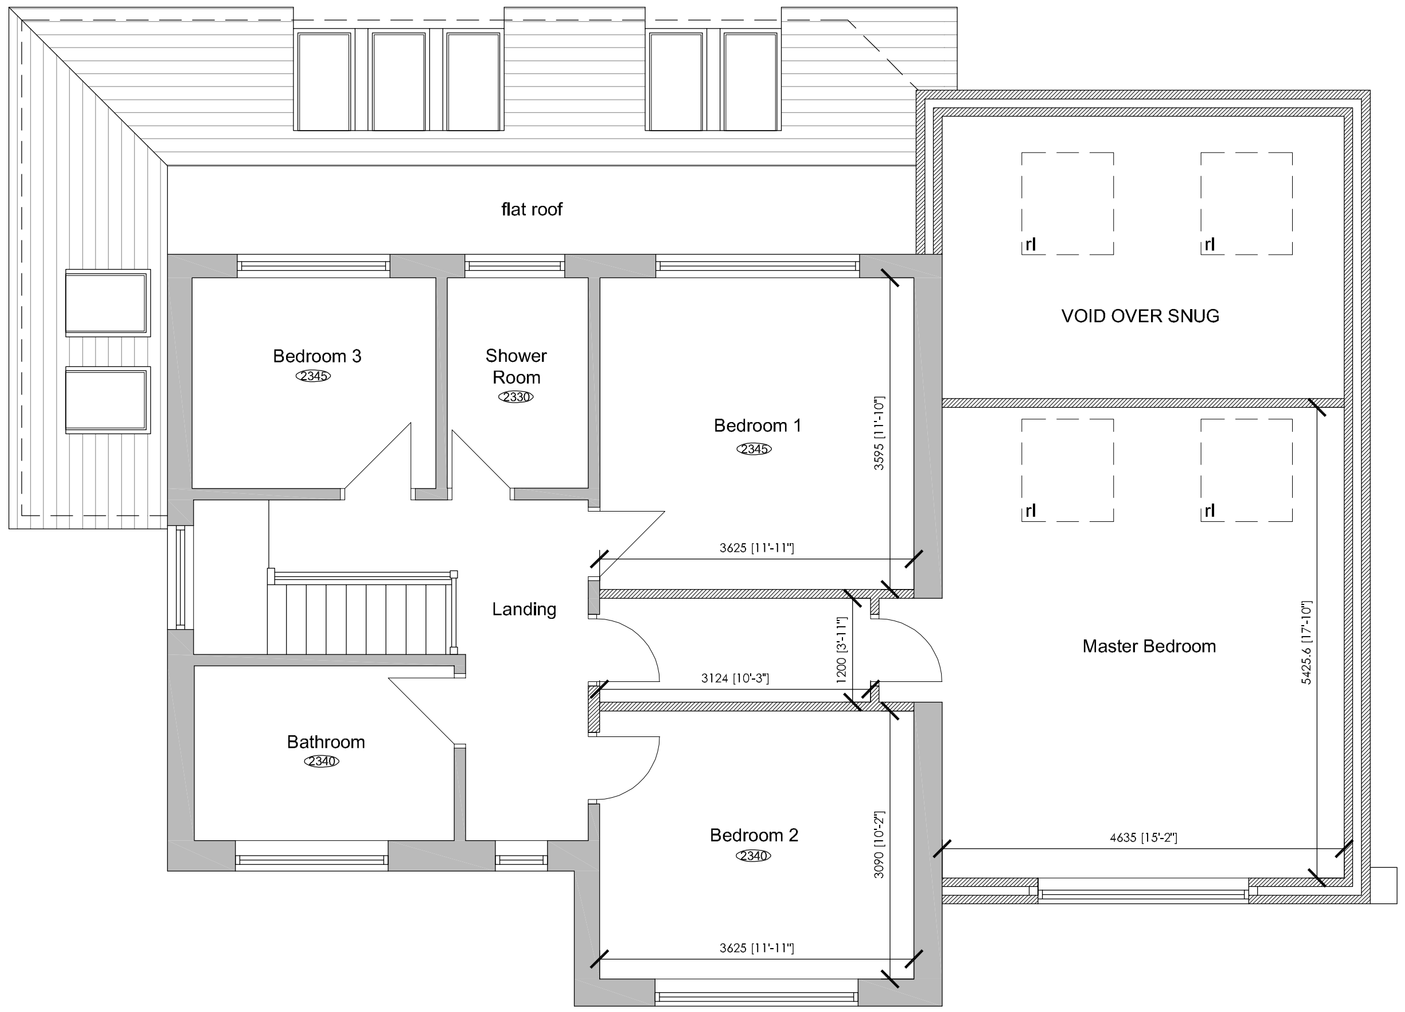

FIRST FLOOR PLAN 1:50

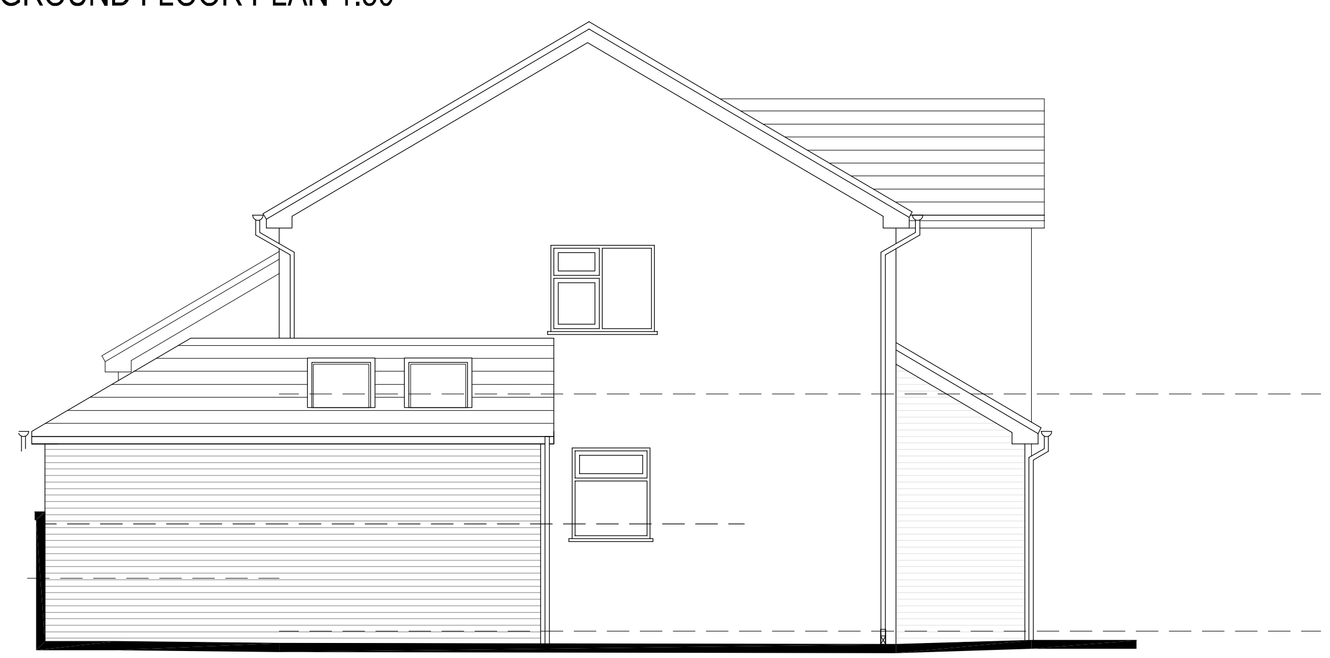

SIDE ELEVATION 1:50

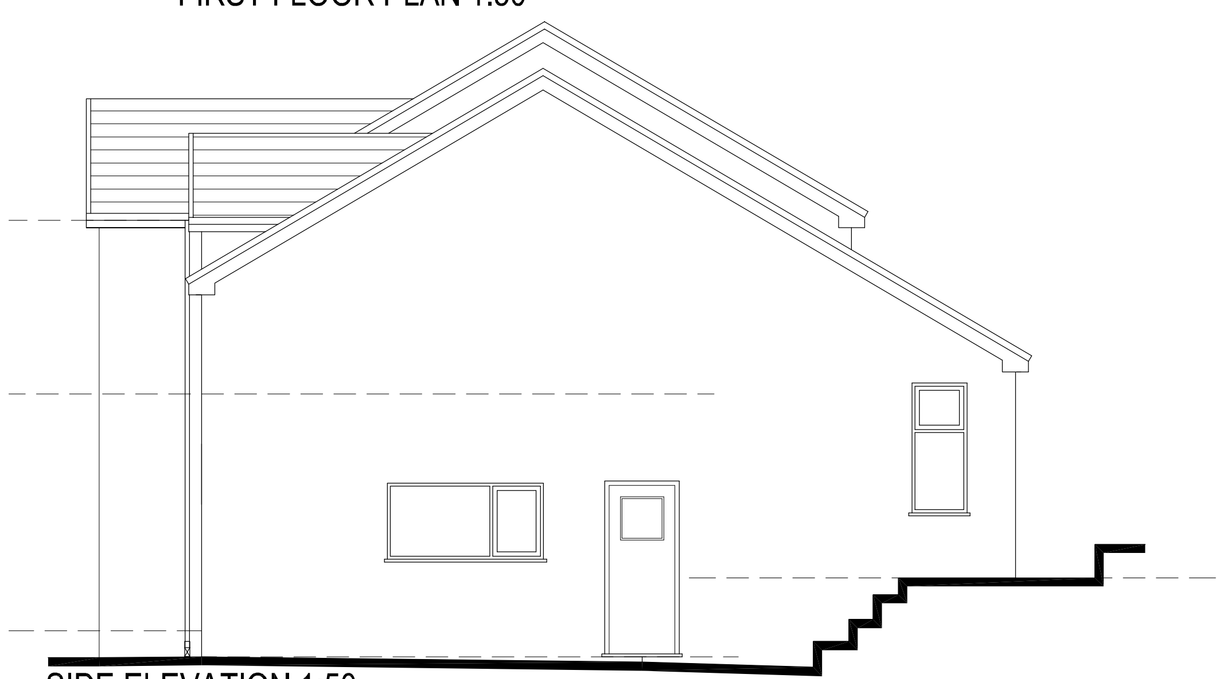

SIDE ELEVATION 1:50

Hewitt&Carr Architects
A: 2-4 Cross Street I Cheadle I Staffordshire I ST10 1NP
T: 01538 756888
E: enquiries@hcarchitects.co.uk
W: www.hcarchitects.co.uk

Client
Mr N Reede & Miss V Mitchell

Project
Residential Extensions
8 Curzon Rise, Leek

Tille
Plans and Elevations as Proposed

PLANNING

Status
Planning

Date July 2017 Drawn NJH

Scale @A1 As Stated Checked

Project No Drawing No.
00667 AL(0) 02 Rev C

File Ref: I:\REF