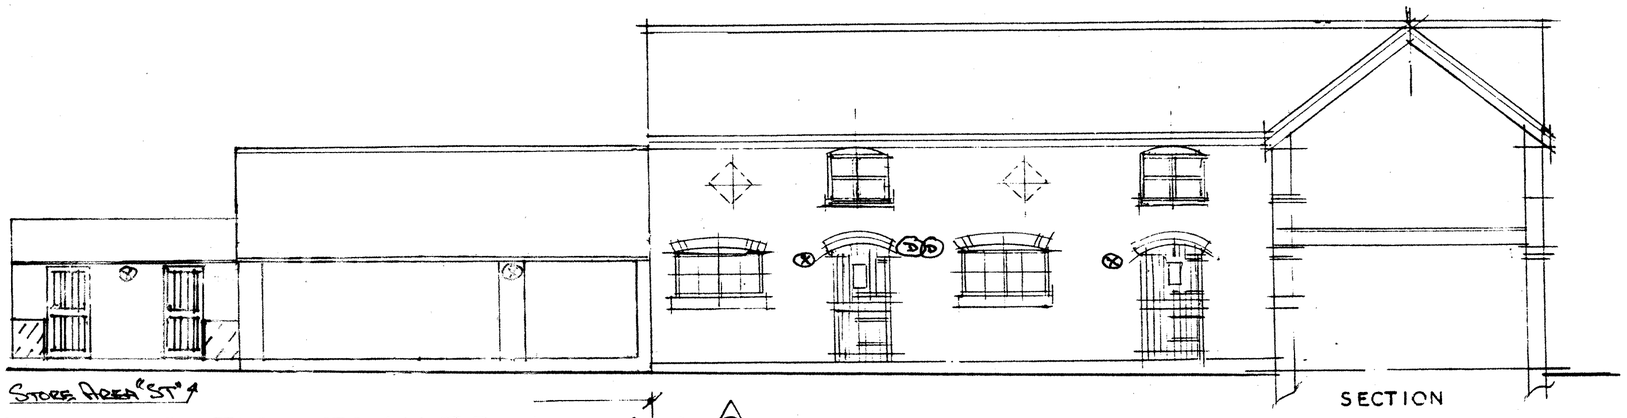

* STORE AREA "ST"

SECTION

SIDE ELEVATION TO YARD photoshot C

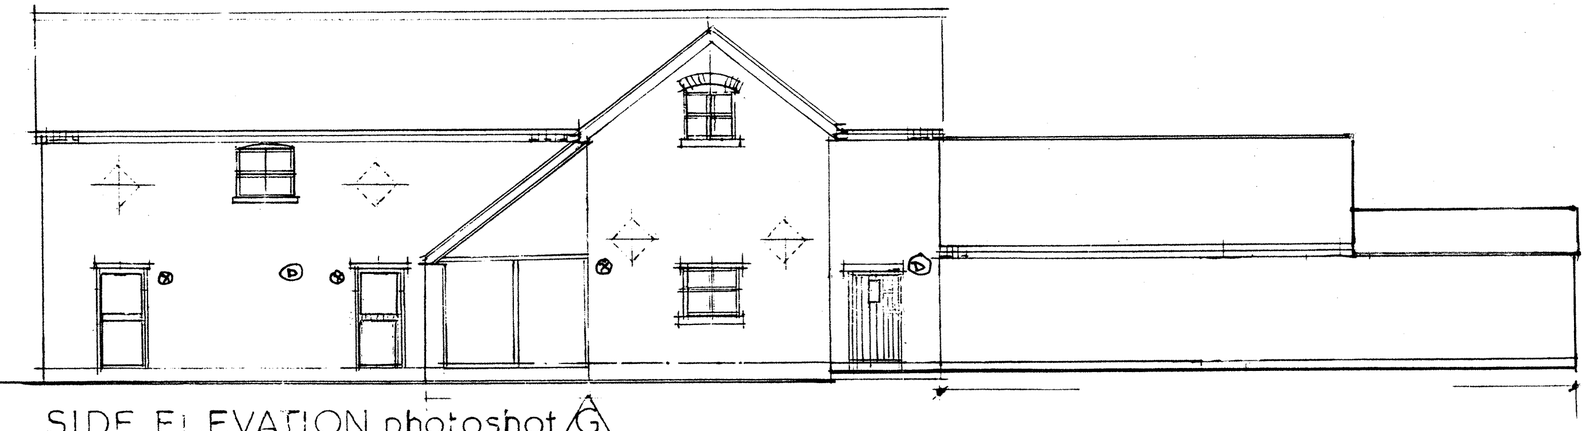

SIDE ELEVATION photoshot G

SCALE 1:100

PROPOSED CONDITIONS

Ⓓ = EXTRACTOR FAN DUCT OUTLET

* = STORE AREA "ST" TO BE USED AS CYCLE STORE / ELECTRIC METERS.

⊗ = EXTERNAL LIGHTS 60w INCANDESCENT POWERED BY HOMEOWNER.

Conservation Issues

1.All fenestration &materials used for remedial work to be reclaimed & match exactly with the existing structure.

2.All replacement windows,doors ,roof lights to be approved

ARCHITECTURE
INTERIOR DESIGN
+
BUILDING
MANAGEMENT

10 Dilhorne Rd.Forsbrook
Stoke on Trent ST11 9DJ
Tel&Fax:01782 394484
Mob:07974 634917

JONES+PAYNE
PARTNERSHIP

Description PROPOSED CONVERSION OF EXISTING REDUNDANT BARNS INTO DWELLINGS AT LIGHTWOOD FARM BARNS ASHBOURNE RD.CHEADLE ST10 1ST

Drawn By Date 11.14

SHEET no: 8/P