



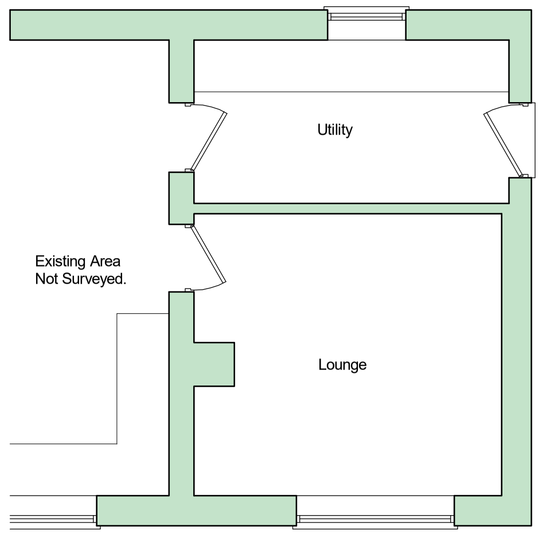


Existing Ground Floor Plan

Scale 1 : 50

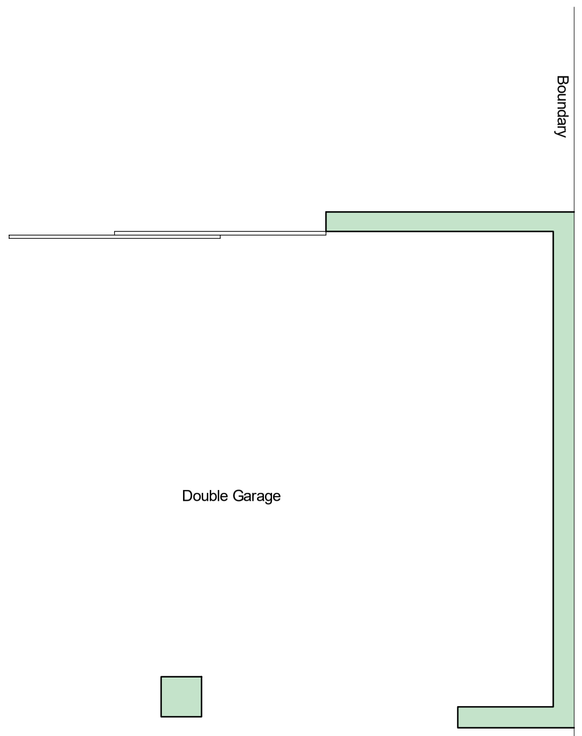

Existing Block Plan


Scale 1 : 250

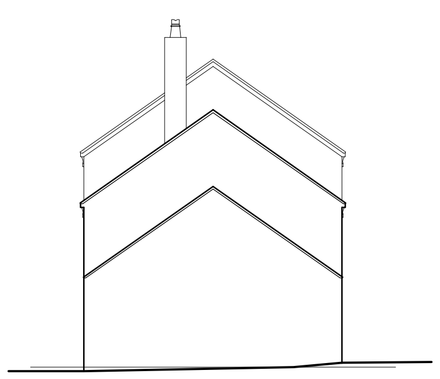

Existing East Elevation


Scale 1 : 100

(View from the Boundary)

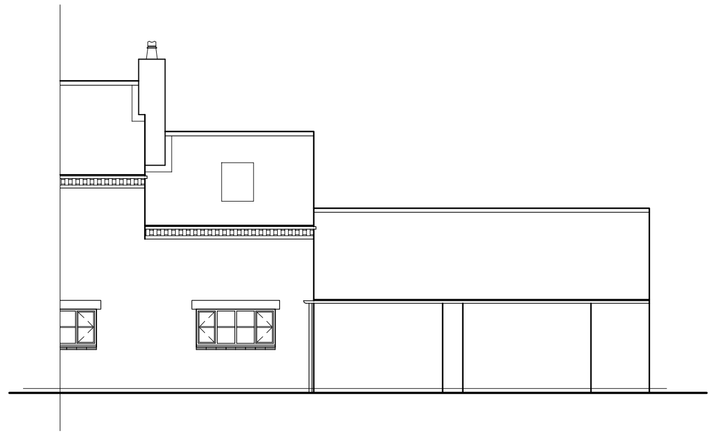


Existing South Elevation

Scale 1 : 100

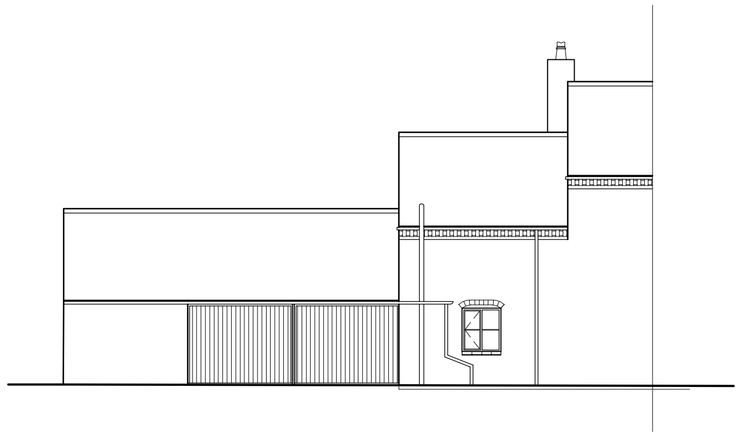


Existing North Elevation

Scale 1 : 100

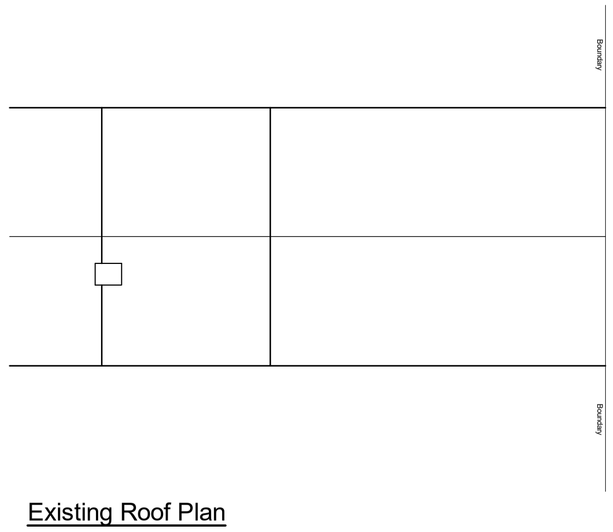

Existing Roof Plan


Scale 1 : 100

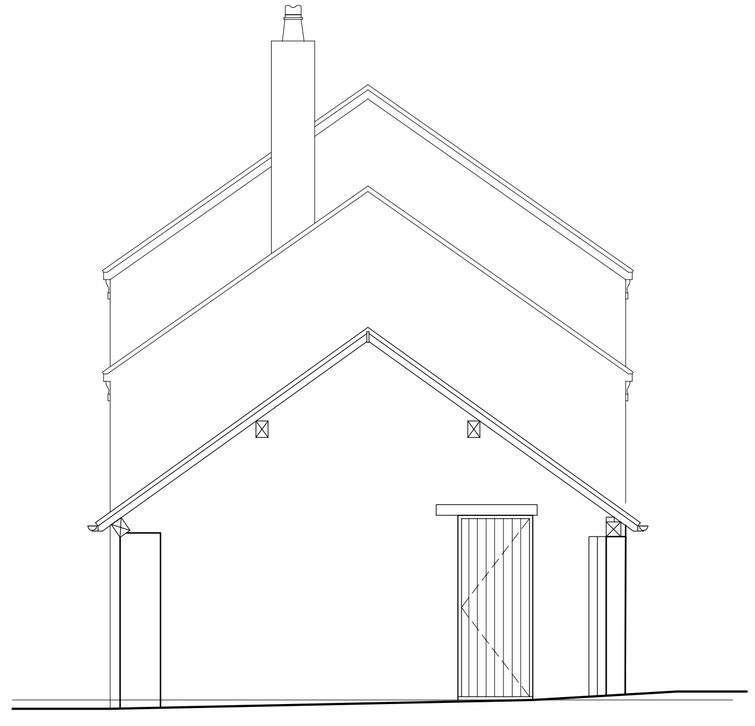

Existing Section

Scale 1 : 50

(View from inside the Ex. Garage)

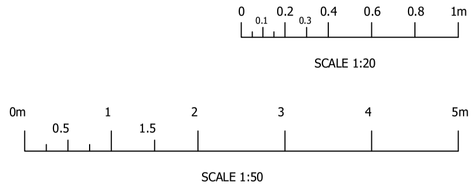

Rev.	Revision Description	Drn			Date

A.J.S.
Structural Design
62 Carter Street
Uttoxeter
Staffs. ST14 8EU
Tel: 01889 568056
Fax: 01889 569805

Client:

Mr & Mrs Brown
The Barn, Oakamoor Road,
Cheadle, Stoke-on-Trent, ST10 4QR

Title:

Proposed Replacement Garage:
Existing Plans, Elevations,
Section and Block Plan

Drawn by:	Date:	Index No.:
MA	June 2017	

Scales:

As Shown Paper Size A1

Drawing No: A3141 - 003

Revision