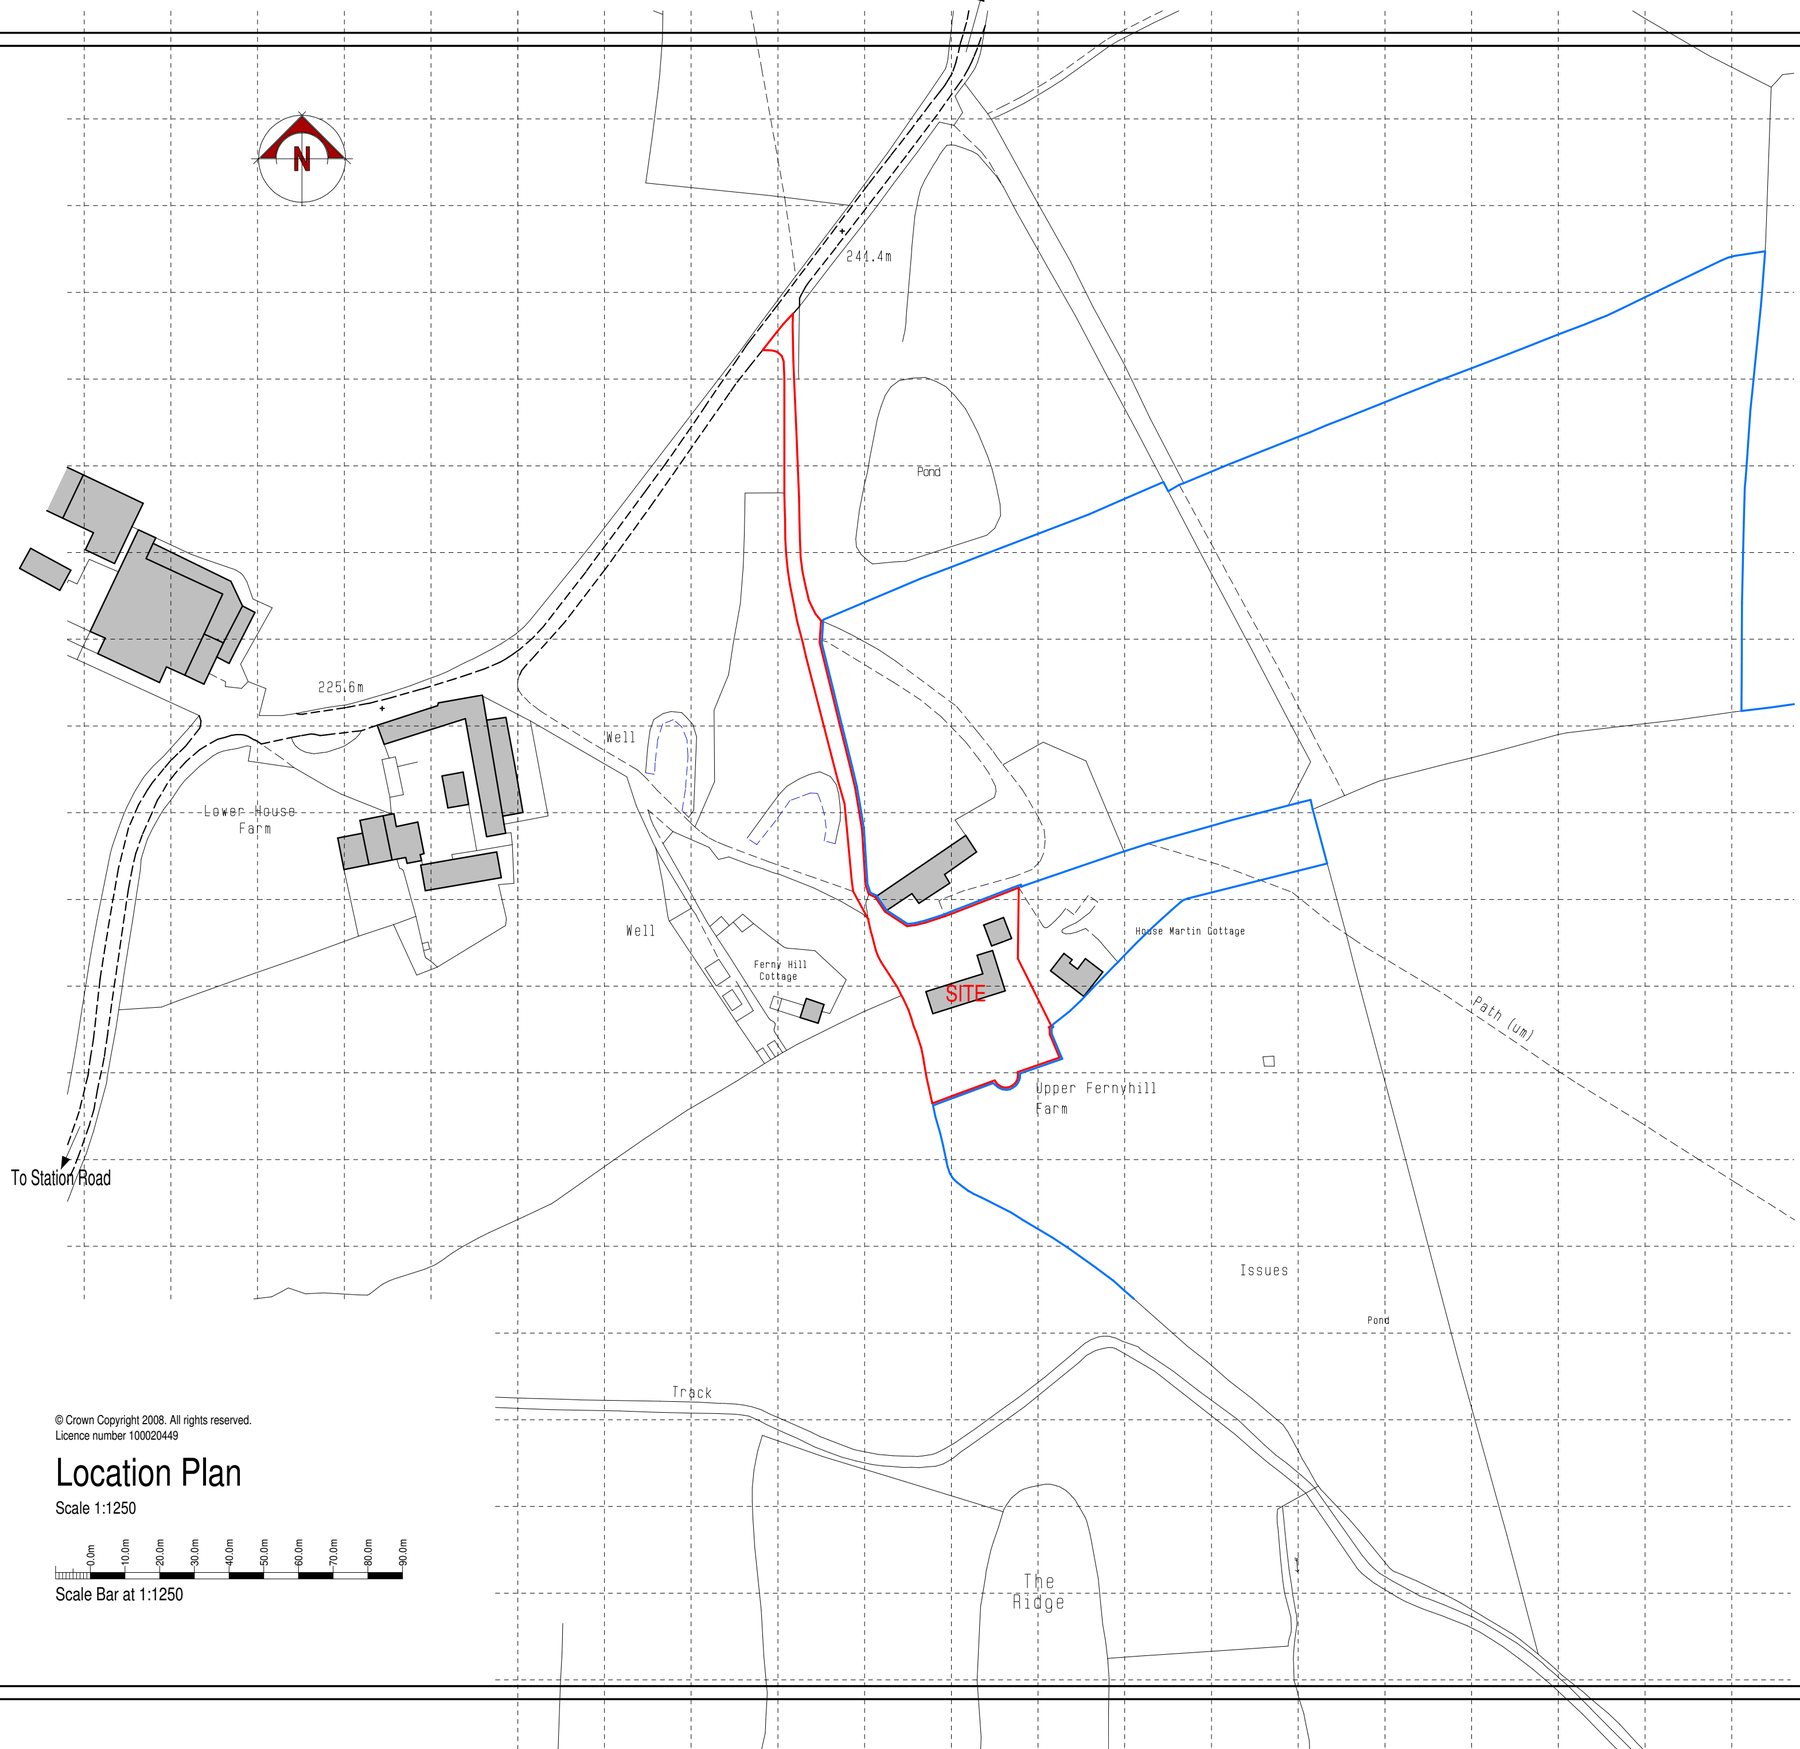

© Crown Copyright 2008. All rights reserved.
Licence number 100020449

Location Plan

Scale 1:1250

0.0m 10.0m 20.0m 30.0m 40.0m 50.0m 60.0m 70.0m 80.0m 90.0m

Scale Bar at 1:1250

Mr G Harrison

EXTENSION OF DOMESTIC CURTILAGE
UPPER FERNYHILL FARM,
BASFORD,
LEEK,
STAFFS,
ST13 7ET.

LOCATION PLAN

Date	Sheet	Scale
JANUARY 2016	A2	1:1250
Drg No.	Rev.	Drawn
2015-2091-02	-	NAW

SAMMONS Architectural LIMITED
10 Cawdry Buildings, Fountain Street, Leek. ST13 6JP
Telephone: 01538 386002
E-mail: info@sammonsltd.co.uk
Web: www.sammonsltd.co.uk

This drawing is copyright. Do not scale.
All dimensions must be checked prior to commencement.