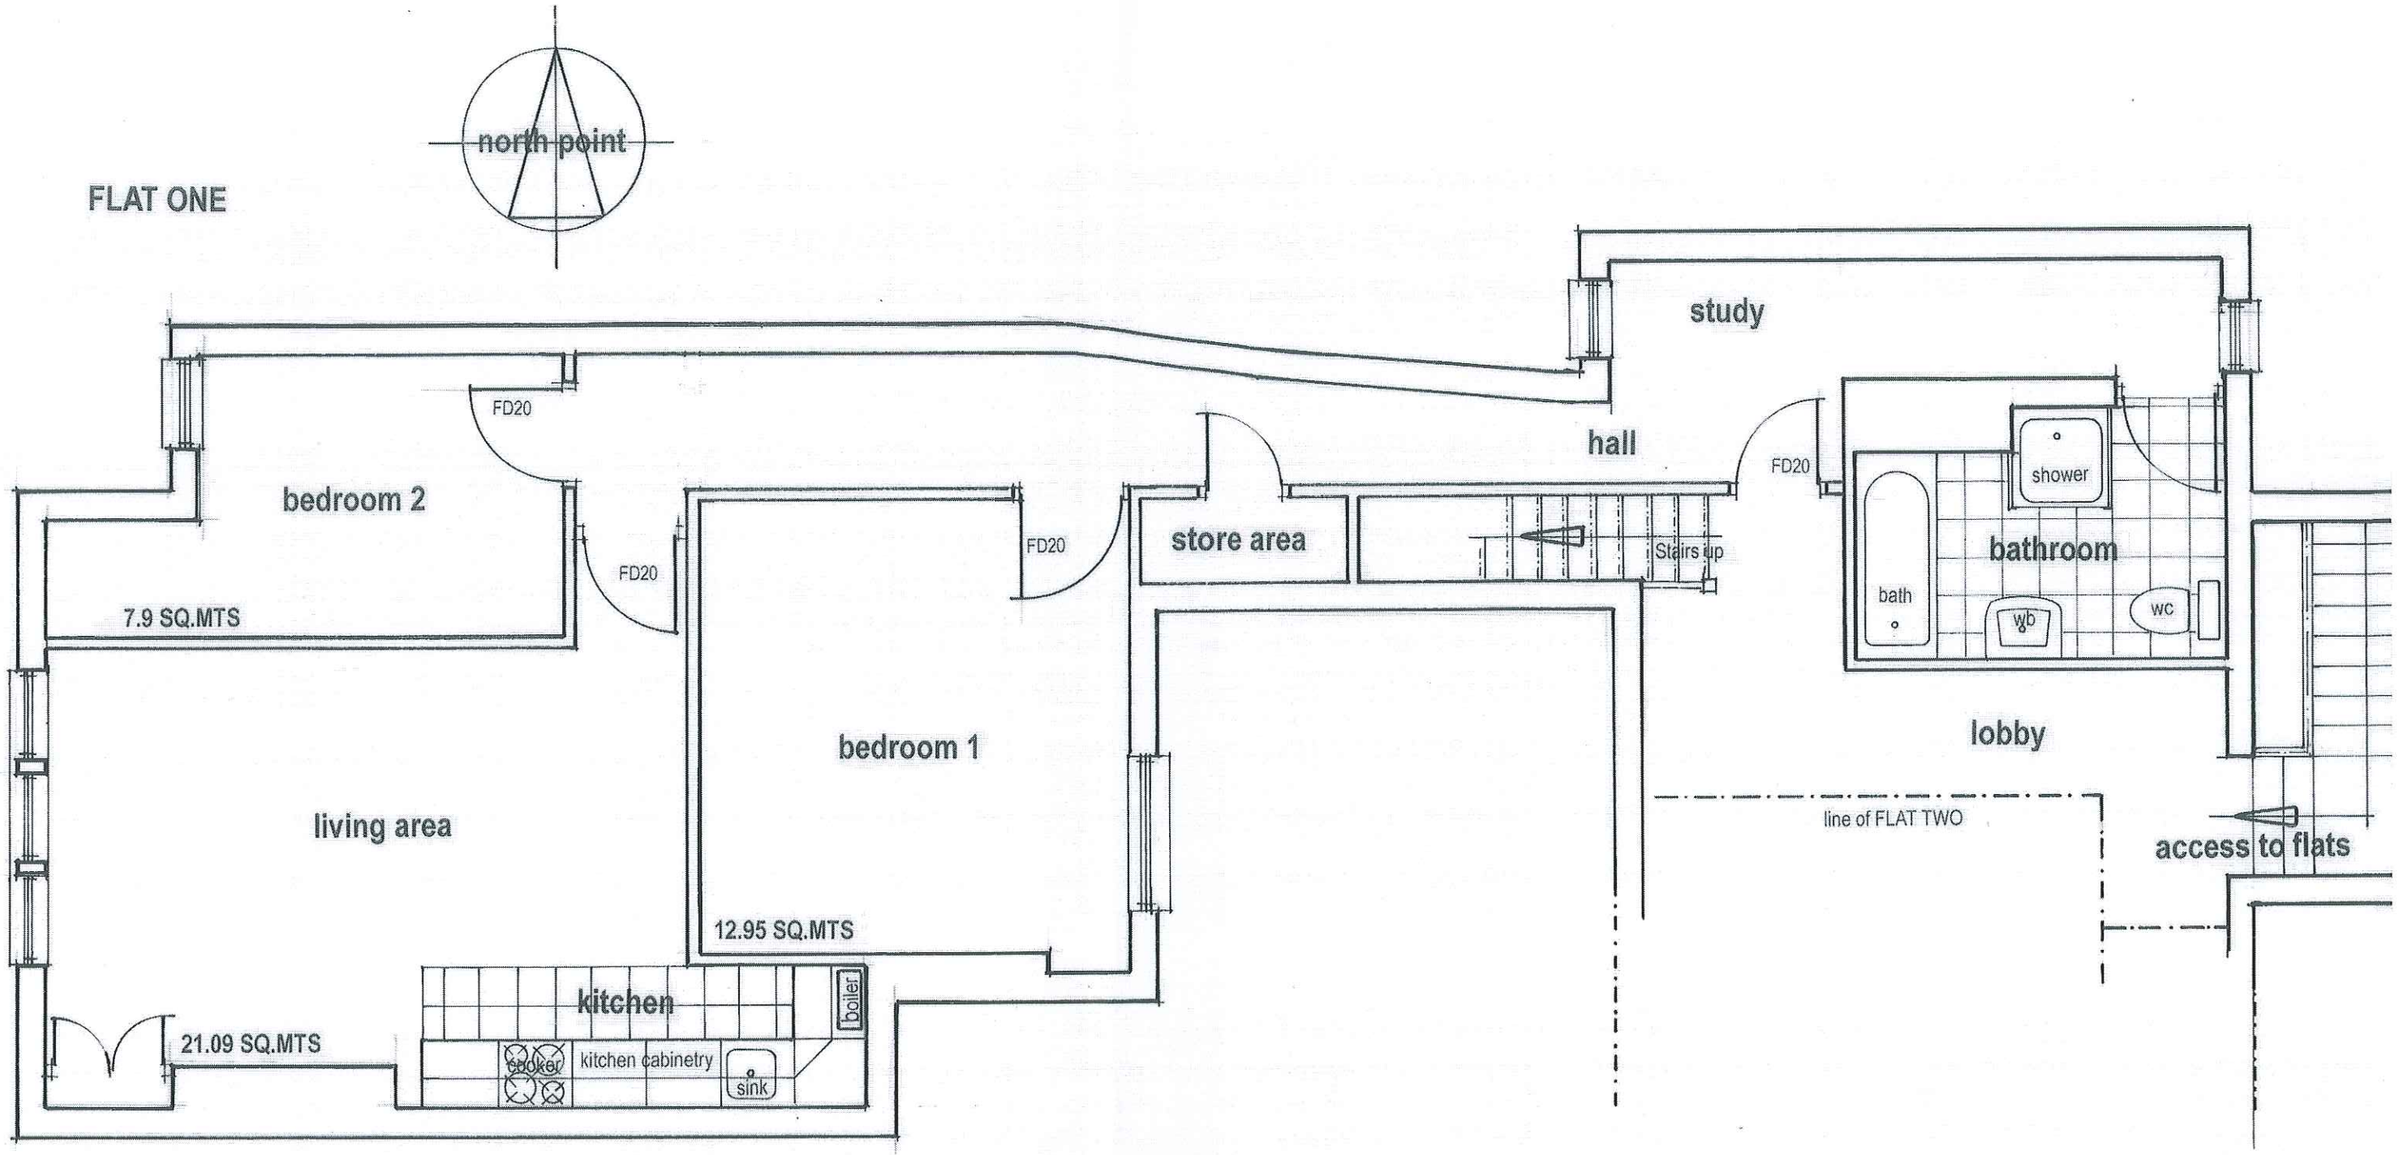

proposed floor plan

CDM REGULATIONS
The Client's attention is drawn to the current Construction Design & Management Regulations 2007 which relate to any building work involving more than 500 man hours or longer than thirty days duration. It is the client's responsibility to appoint a planning supervisor on all projects which require compliance with these Regulations

0m 1m 2m 3m 4m 5m

Scale Bar 1:50 @ A3

No.	Revision	Date	By

Site	11 MARKET PLACE, LEEK, ST14 6HN		
Drawing	CONVERSION OF UPPER FLOORS TO FLATS		
Scale:	1/50	Drawn:	
Date:		Drawing Number:	1372 - 1

J H A Designs
18 Maryland Road Hawkenbury Tunbridge Wells Kent TN2 5HE
Telephone 01892 523890