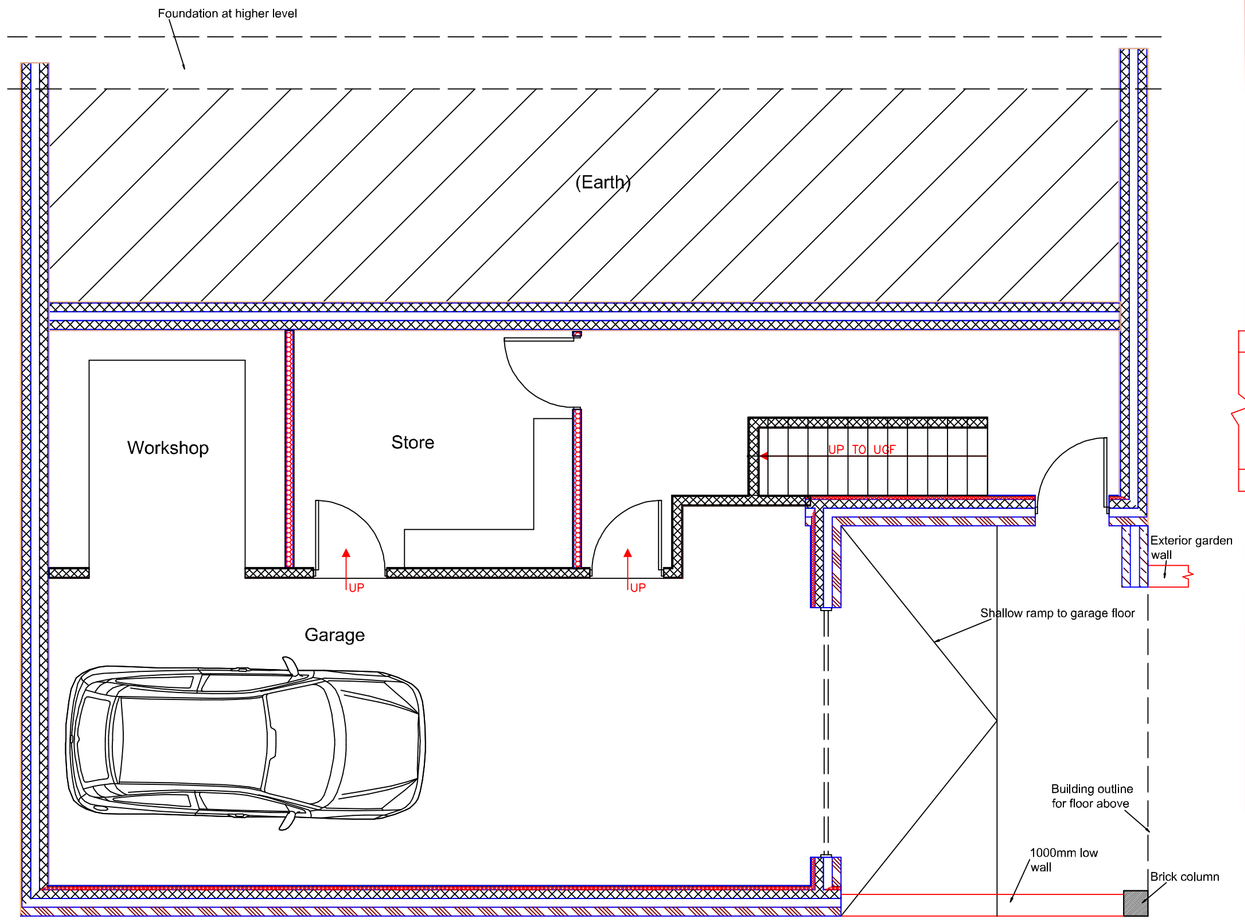

Lower Ground Floor Plan @ 1:50
GIFA: 56.1m2

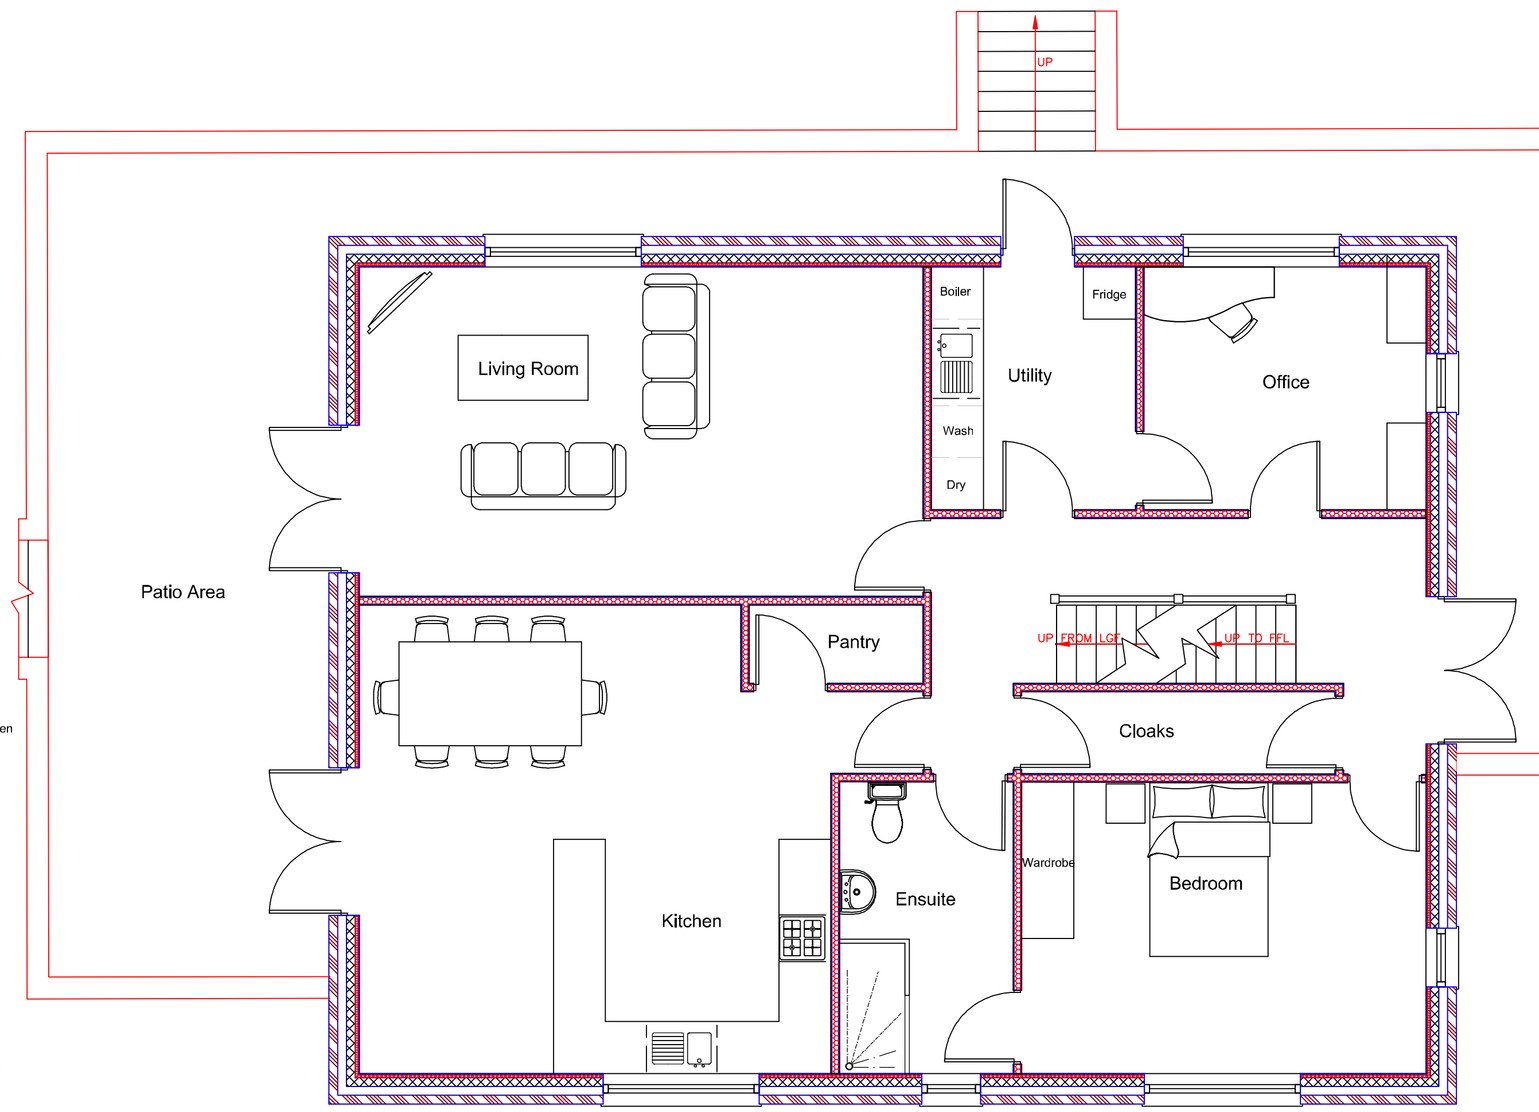

Upper Ground Floor Plan @ 1:50
GIFA: 114.3m2

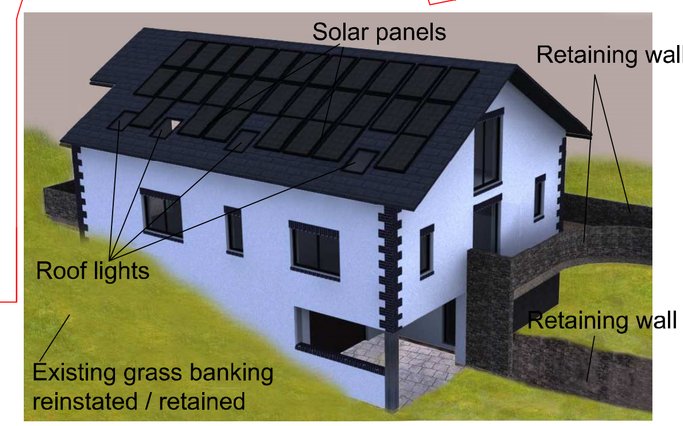



3D Views

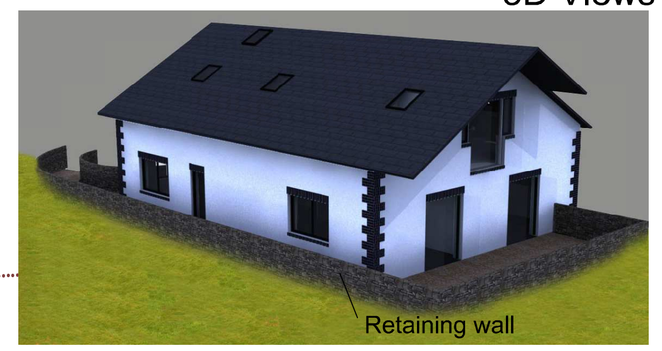

Scale

0 1 2 3 4 5

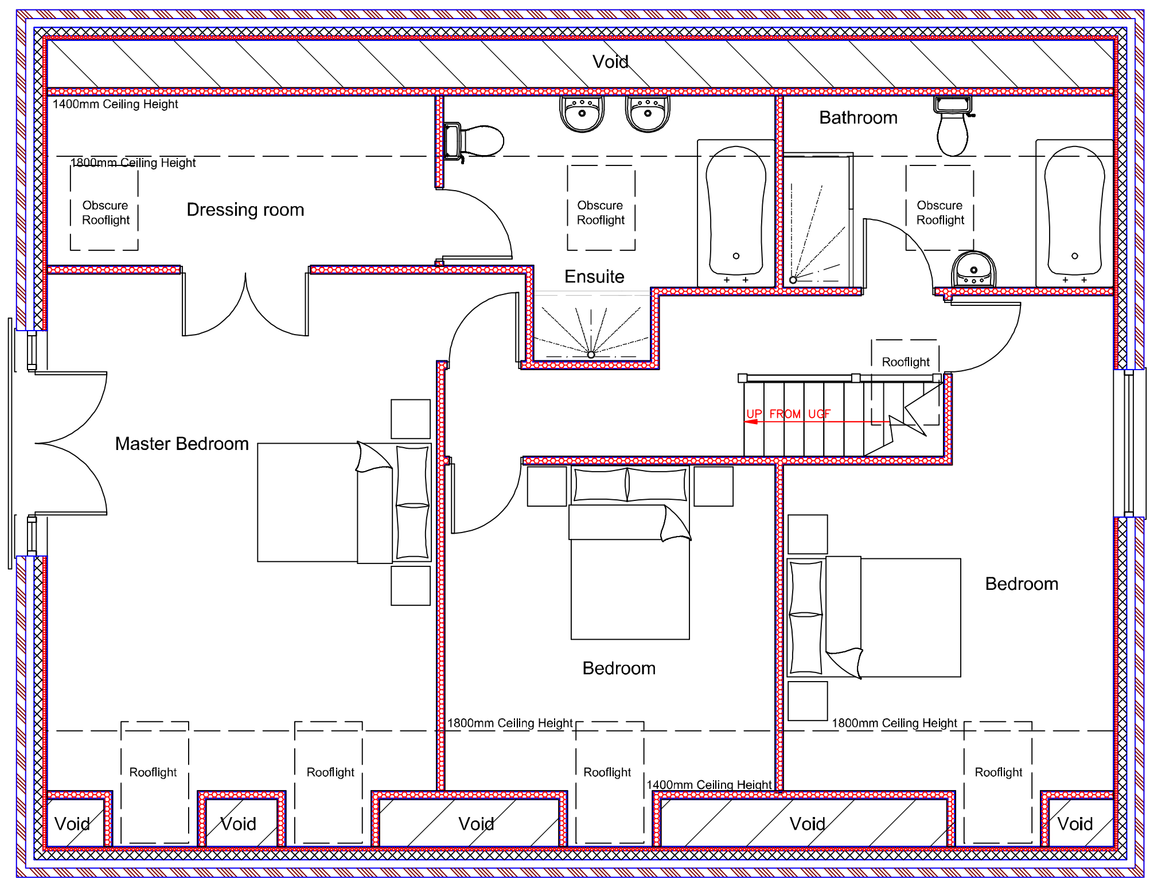

First Floor Plan @1:50
GIFA: 114.3m2

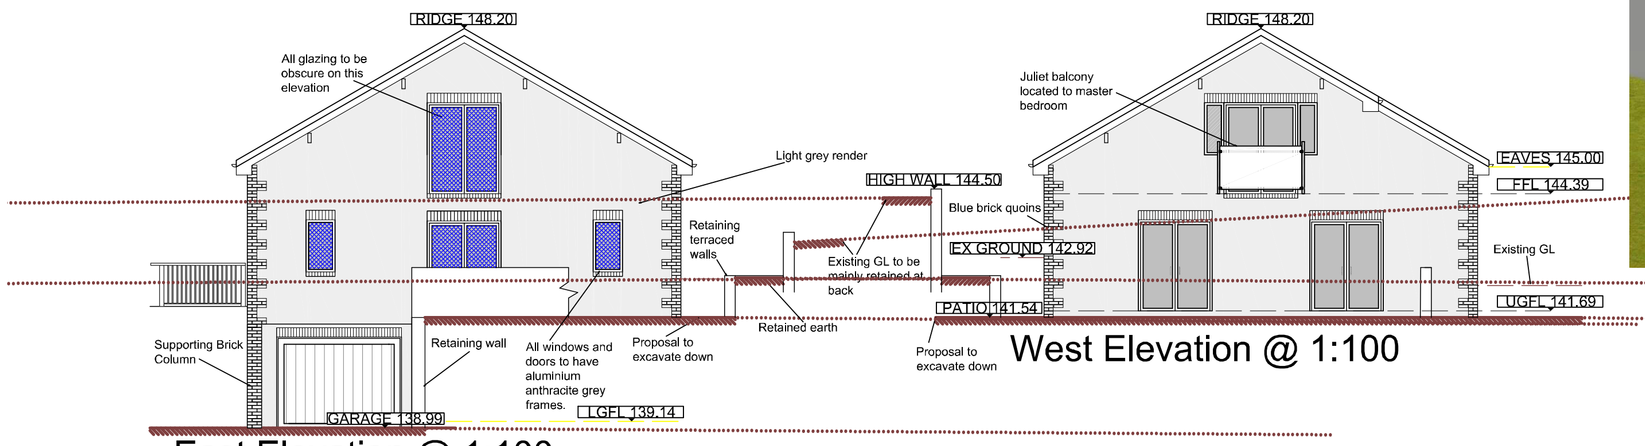

East Elevation @ 1:100

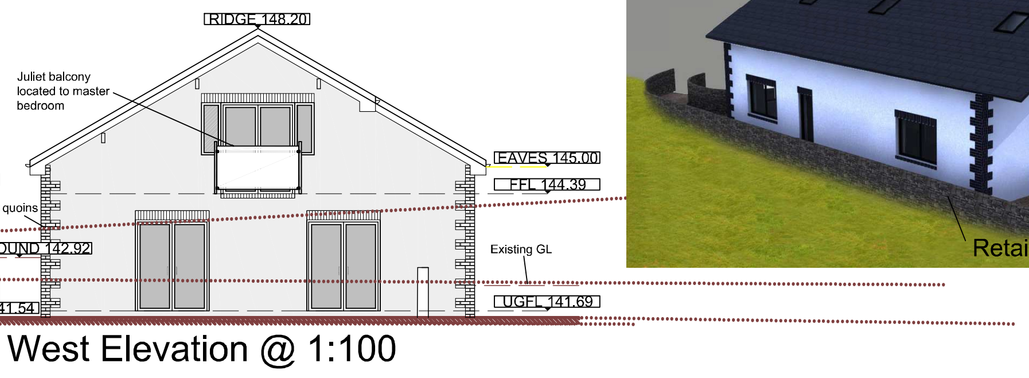

West Elevation @ 1:100

Scale

0 1 2 3 4 5

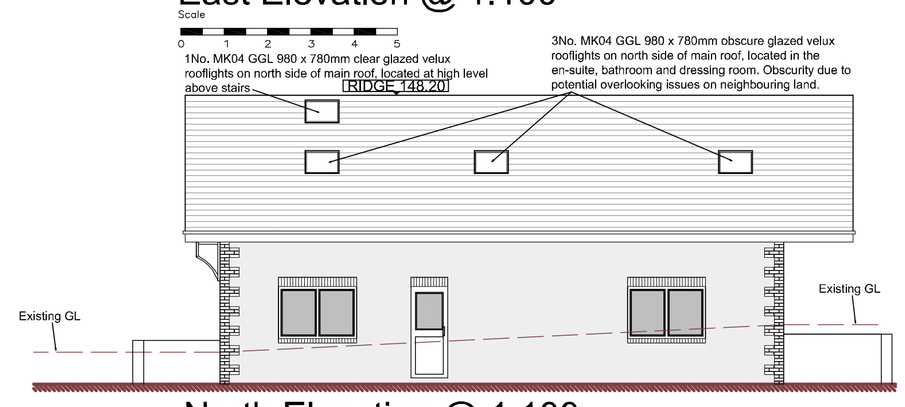

North Elevation @ 1:100

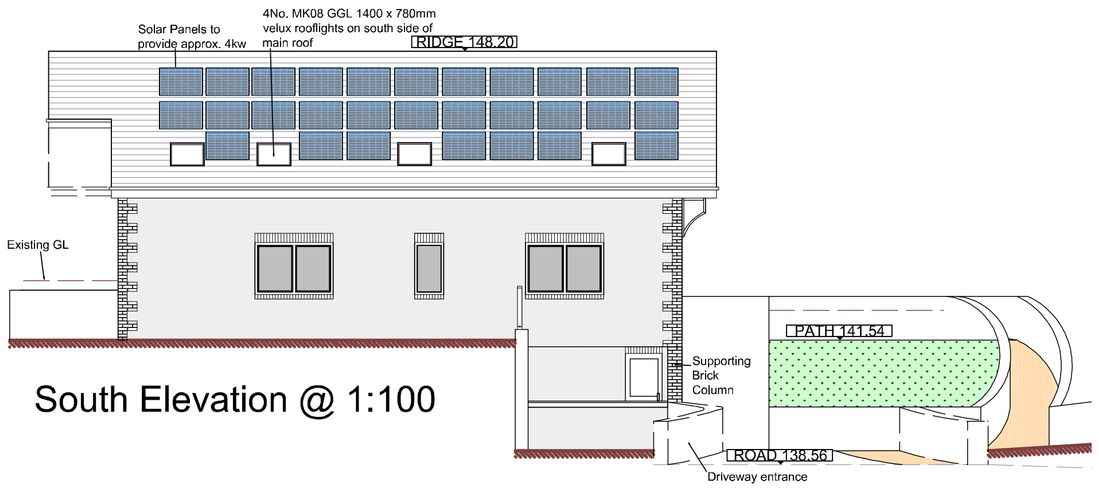

South Elevation @ 1:100

DBD Architectural Consultancy Ltd ©2017

1. Copyright is vested with DBD Architectural Consultancy Ltd.

2. All dimensions to be checked on site before proceeding.

3. Contractor to check/adjust dimensions of new work to suit existing conditions.
Do not assume existing structure or details are plumb, square or level.

4. Contractor must notify the architect of any discrepancies before proceeding.

5. All drawings to be read in conjunction with all other consultants drawings and specs.

Rev.	Date	Description
D	05.07.17	Minor Amendments
C	31.07.17	Minor Amendments
B	19.07.17	Changes as discussed with client
A	05.06.18	Changes as discussed with client

DBD Architectural Consultancy Ltd
50 Broad Street, Leek,
Staffordshire, ST13 5NS
01538 383118
mail@dbdconsultants.co.uk
www.dbdconsultants.co.uk

Mr and Mrs Smith
Land adjacent to 127 Station Road

Client

New Dwelling

Project

Title

Plans and elevations as proposed

Scale: Planning	Date:	Drawn:	Job No.:
Size: A1	Issue:	18.05.17	1731-100
Scale: 1:50, 1:100			
Drawing Number:	PL02D		