PDF Created with deskPDF PDF Writer - Trial :: http://www.docudesk.com

This survey has been carried out by Keith Horan and Associates Consulting Land and Mine Engineers.
Keith Horan 01538 383765.

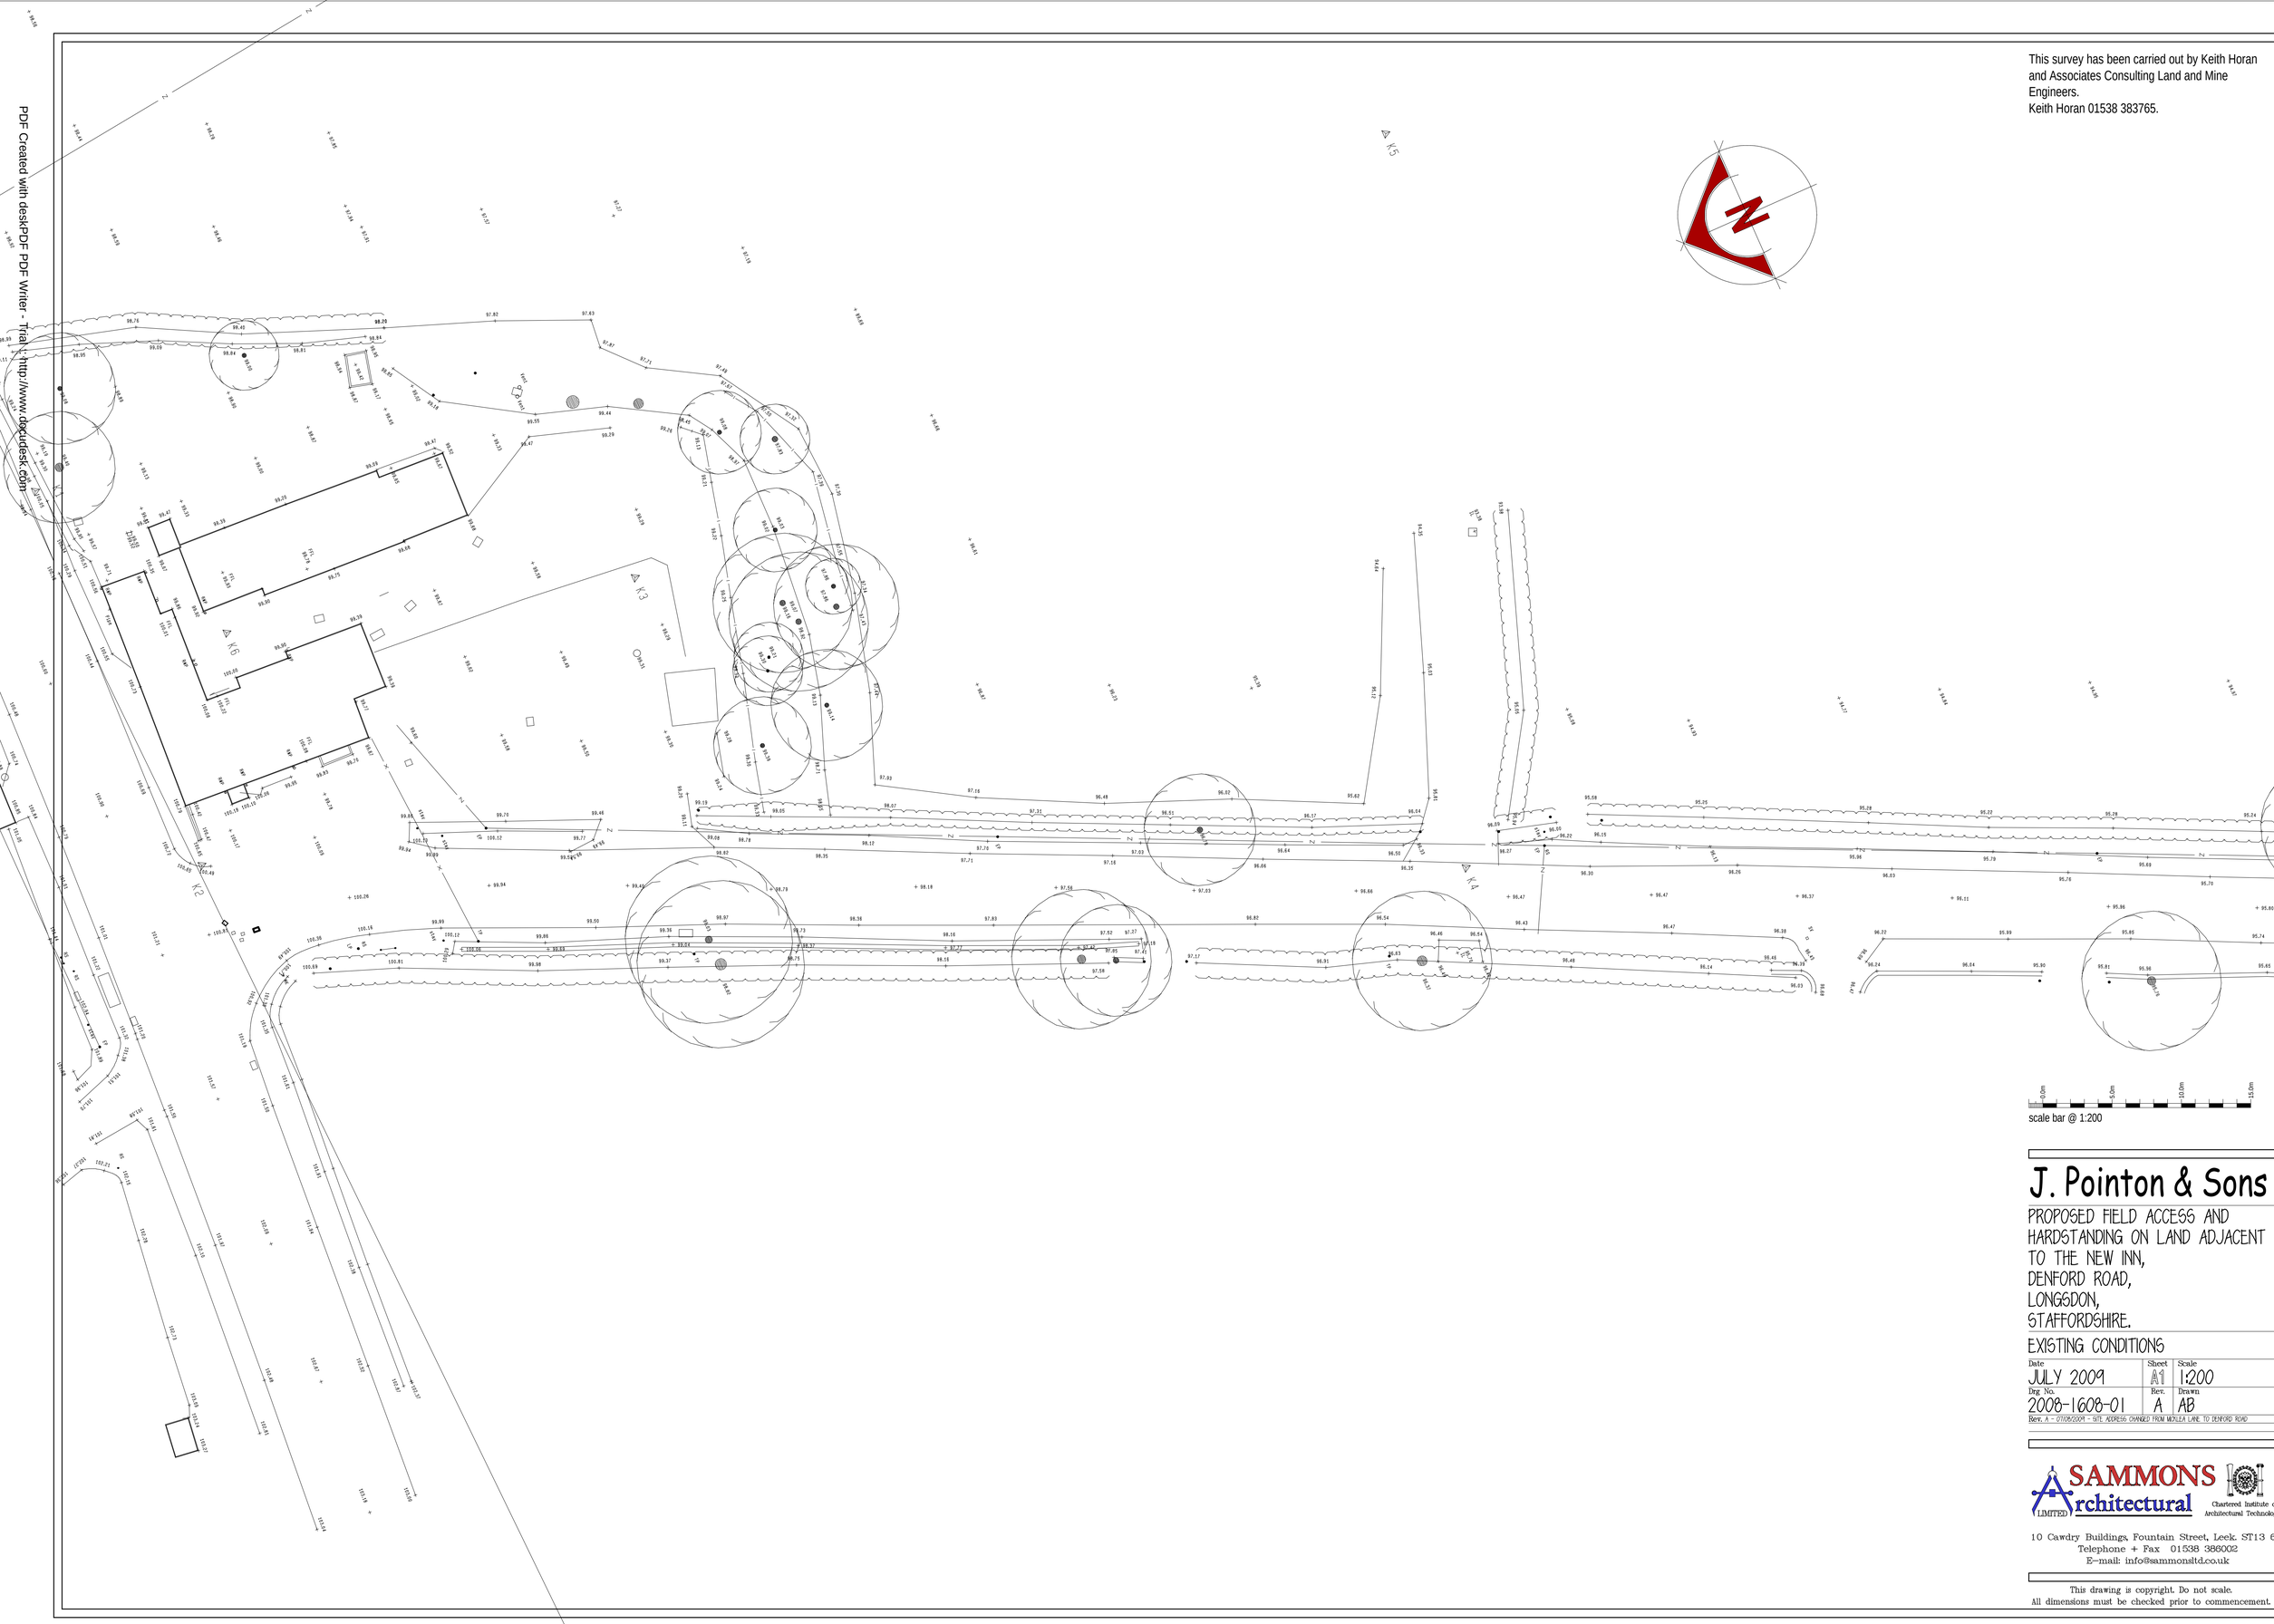

J. Pointon & Sons

PROPOSED FIELD ACCESS AND HARDSTANDING ON LAND ADJACENT TO THE NEW INN, DENFORD ROAD, LONGSDON, STAFFORDSHIRE.

EXISTING CONDITIONS

Date	Sheet	Scale
JULY 2009	A1	1:200
Drg. No.	Rev.	Drawn
2008-1608-01	A	AB

Rev. A - 07/08/2009 - SITE ADDRESS CHANGED FROM WOLLEA LANE TO DENFORD ROAD

SAMMONS Architectural LIMITED
Chartered Institute of Architectural Technologists
10 Cawdry Buildings, Fountain Street, Leek, ST13 6JP
Telephone + Fax 01538 386002
E-mail: info@sammonsltd.co.uk

This drawing is copyright. Do not scale.
All dimensions must be checked prior to commencement.