
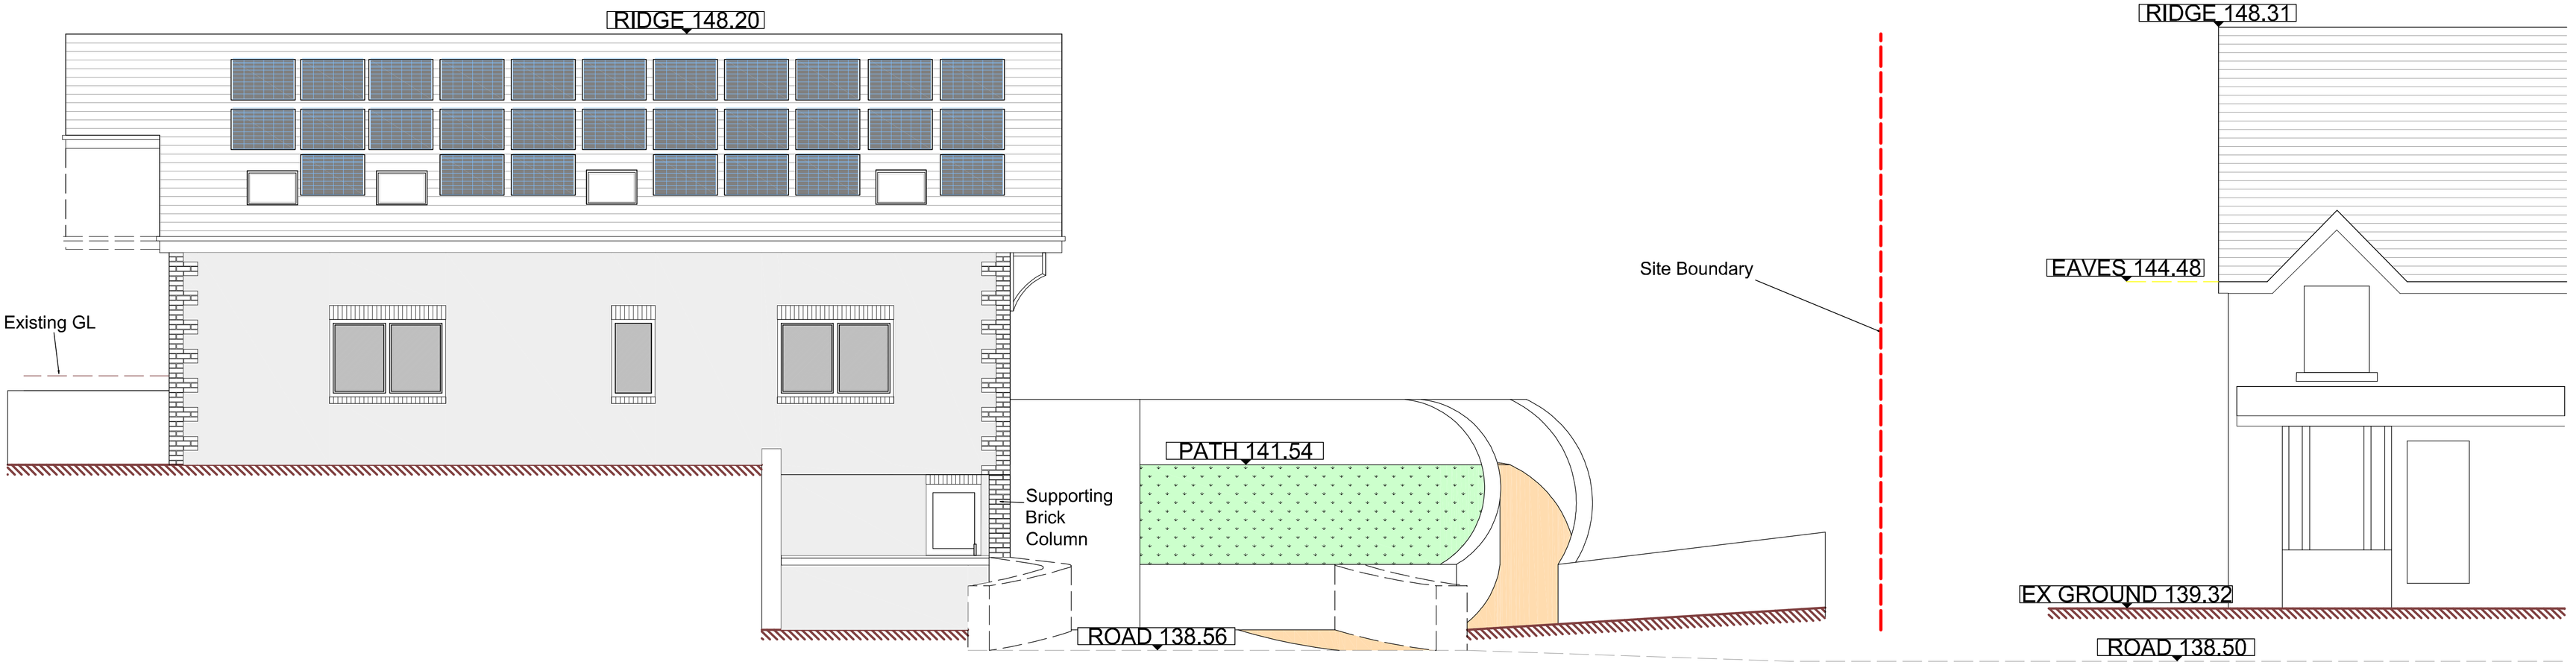



## Street Scene Elevation @ 1:100


Scale
0 1 2 3 4 5

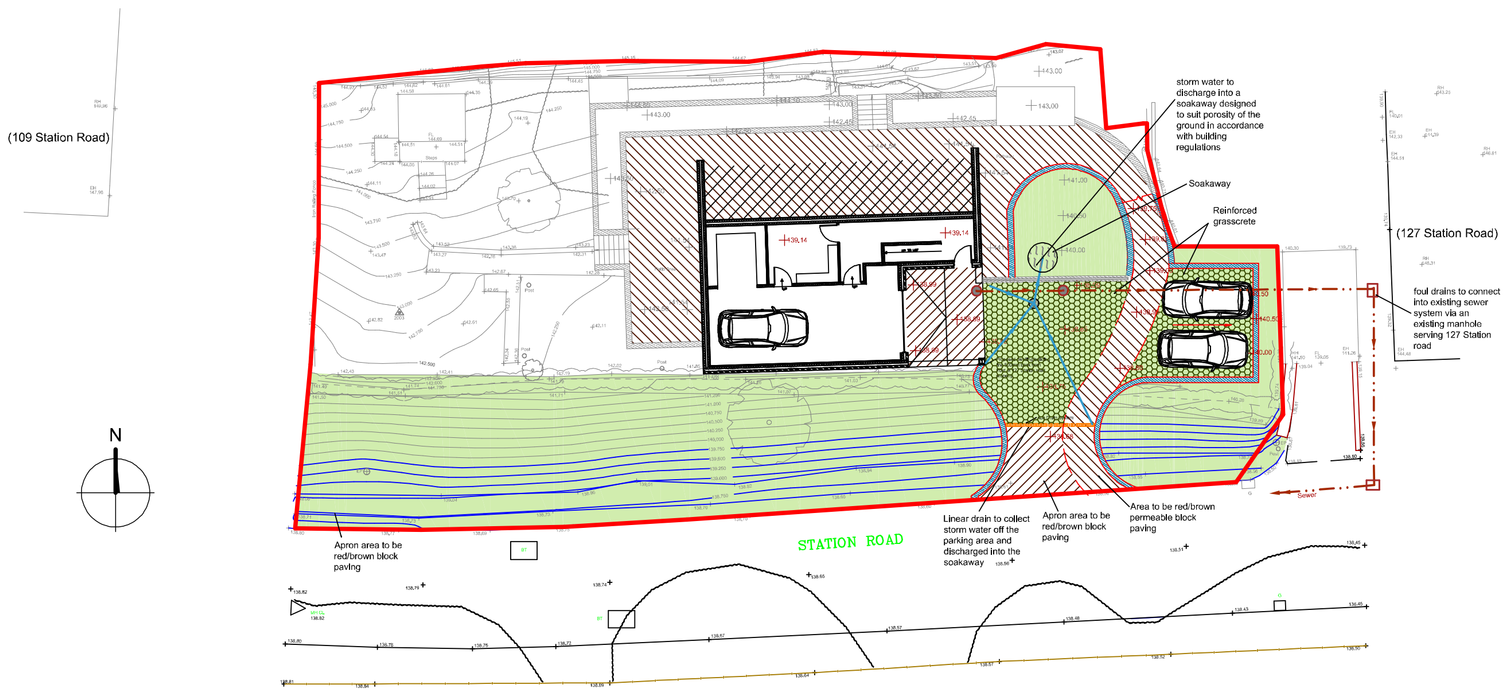


N

Proposed Lower Ground Floor Topographical Survey
Metres
1 2 3 4 5 10 15 20
SCALE 1:200

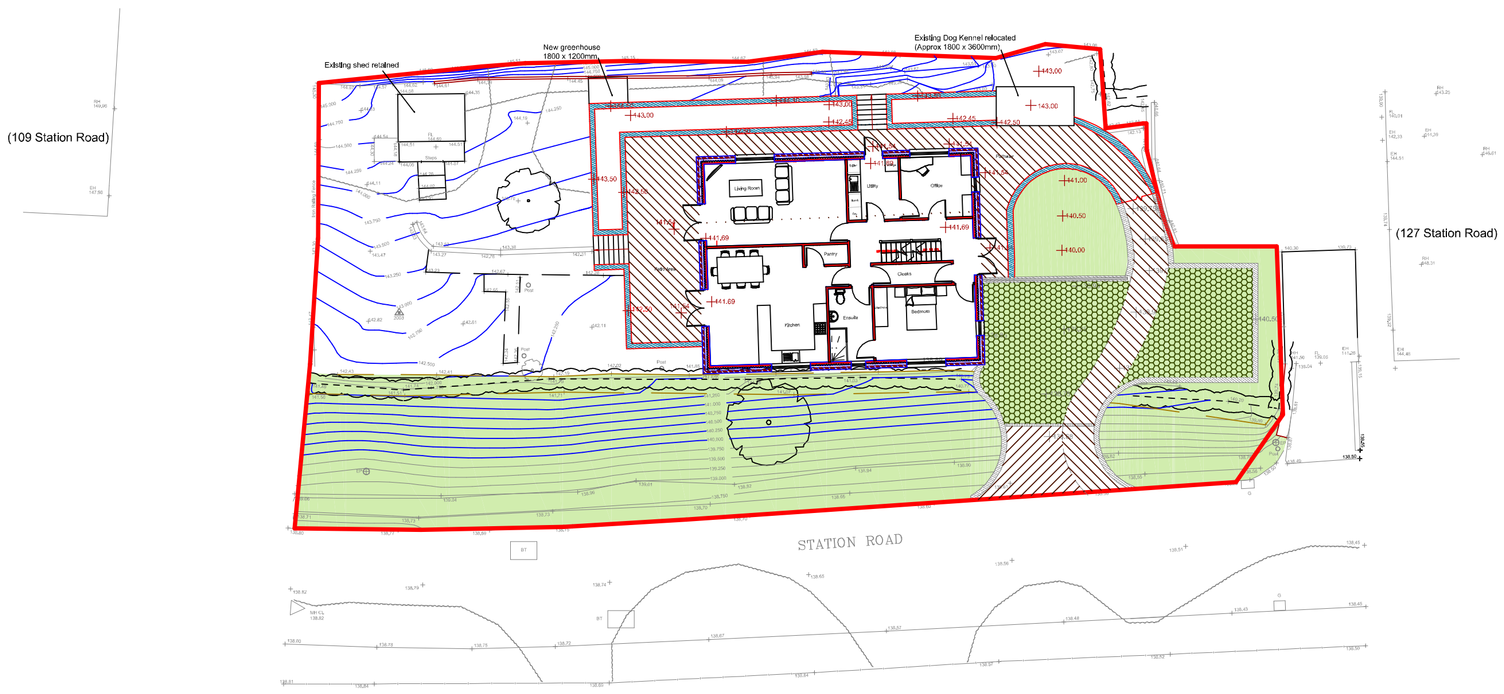


Proposed Upper Ground Floor Topographical Survey
Metres
1 2 3 4 5 10 15 20
SCALE 1:200

**DBD Architectural Consultancy Ltd ©2017**

1. Copyright is vested with DBD Architectural Consultancy Ltd.

2. All dimensions to be checked on site before proceeding.

3. Contractor to check/adjust dimensions of new work to suit existing conditions. Do not assume existing structure or details are plumb, square or level.

4. Contractor must notify the architect of any discrepancies before proceeding.

5. All drawings to be read in conjunction with all other consultants drawings and specs.

| Rev | Date | Description |
|---|---|---|
| B | 25/07/17 | Changes as discussed with client |
| A | 26/06/17 | Minor amendments |

DBD Architectural Consultancy

DBD Architectural Consultancy Ltd
59 Broad Street, Leek,
Staffordshire, ST13 5NS
01538 387118
mail@dbdconsultants.co.uk
www.dbdconsultants.co.uk

Mr and Mrs Smith
Land adjacent to 127 Station Road
Client

New Dwelling
Project

Proposed topographical site plans and Street Scene Elevation
Title

| Stage: Planning | | | |
|---|---|---|---|
| Size: A1 | Scale: 1:200, 1:100, 1:50 | Date: 26.06.17 | Drawn: 1:1/1:100 |

Drawing Number: PL 03B