
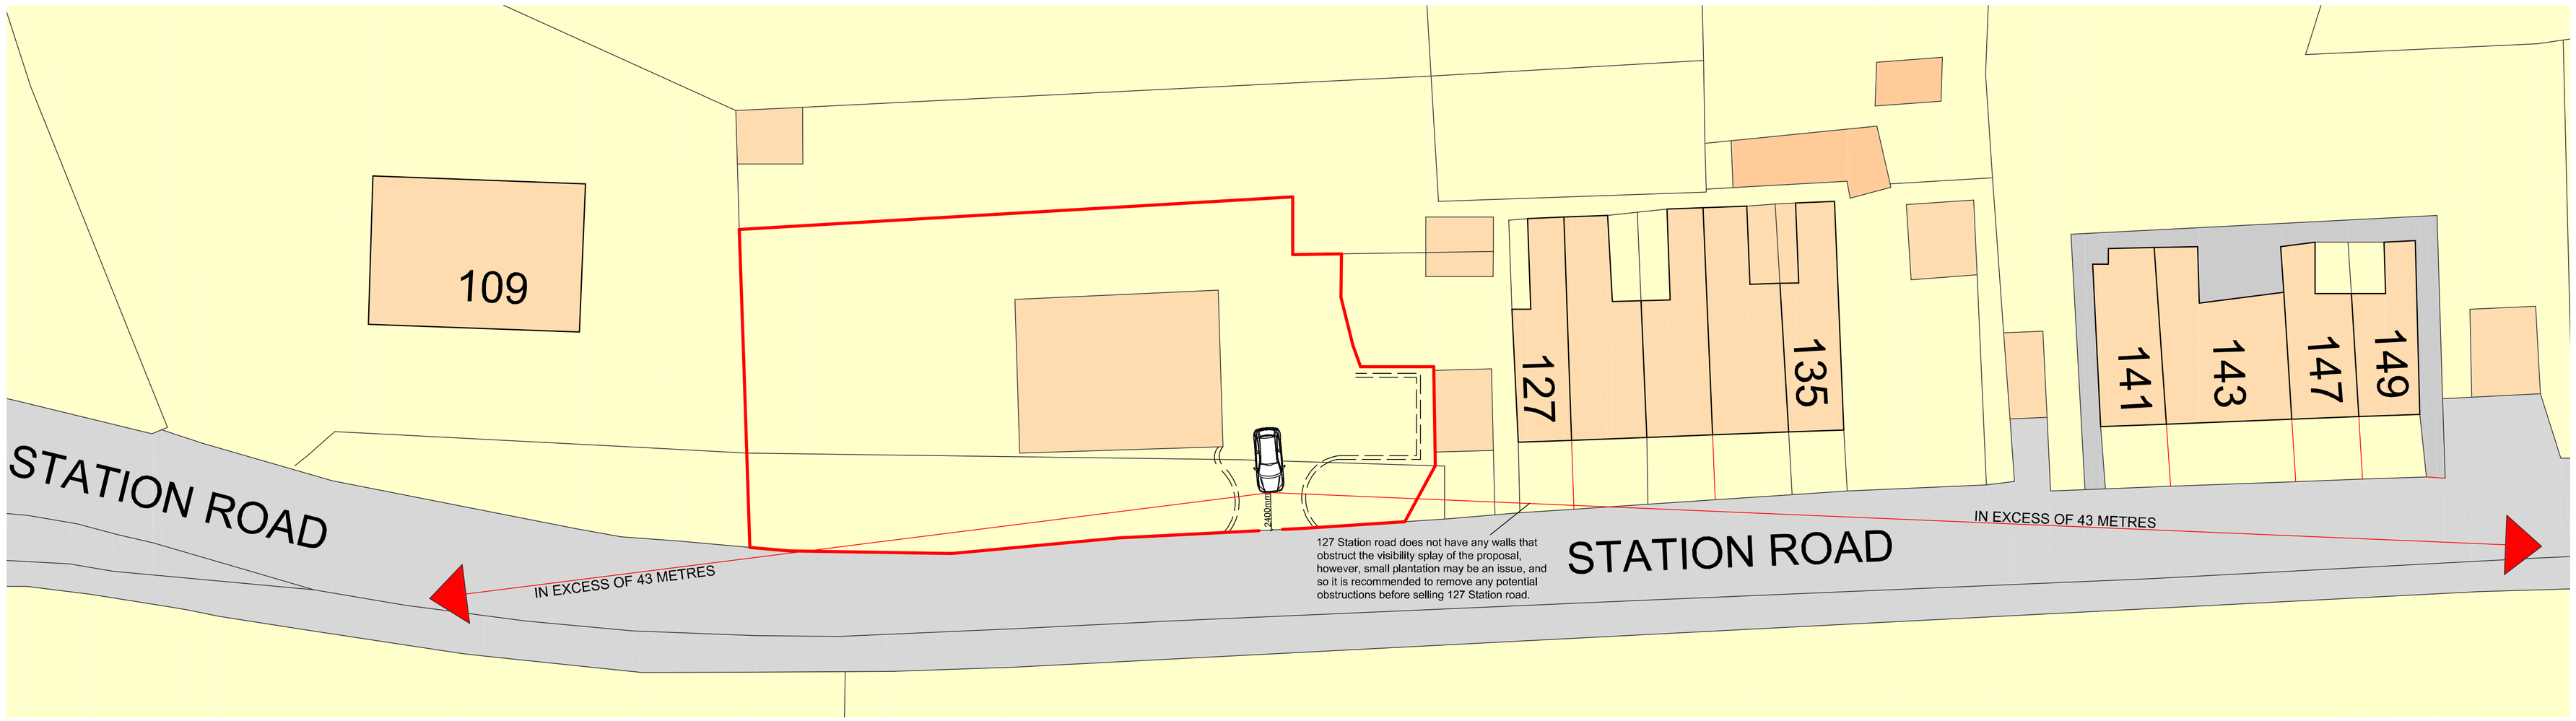


Proposed parking visibility plan

Metres

1 2 3 4 5 10 15 20

SCALE 1:200

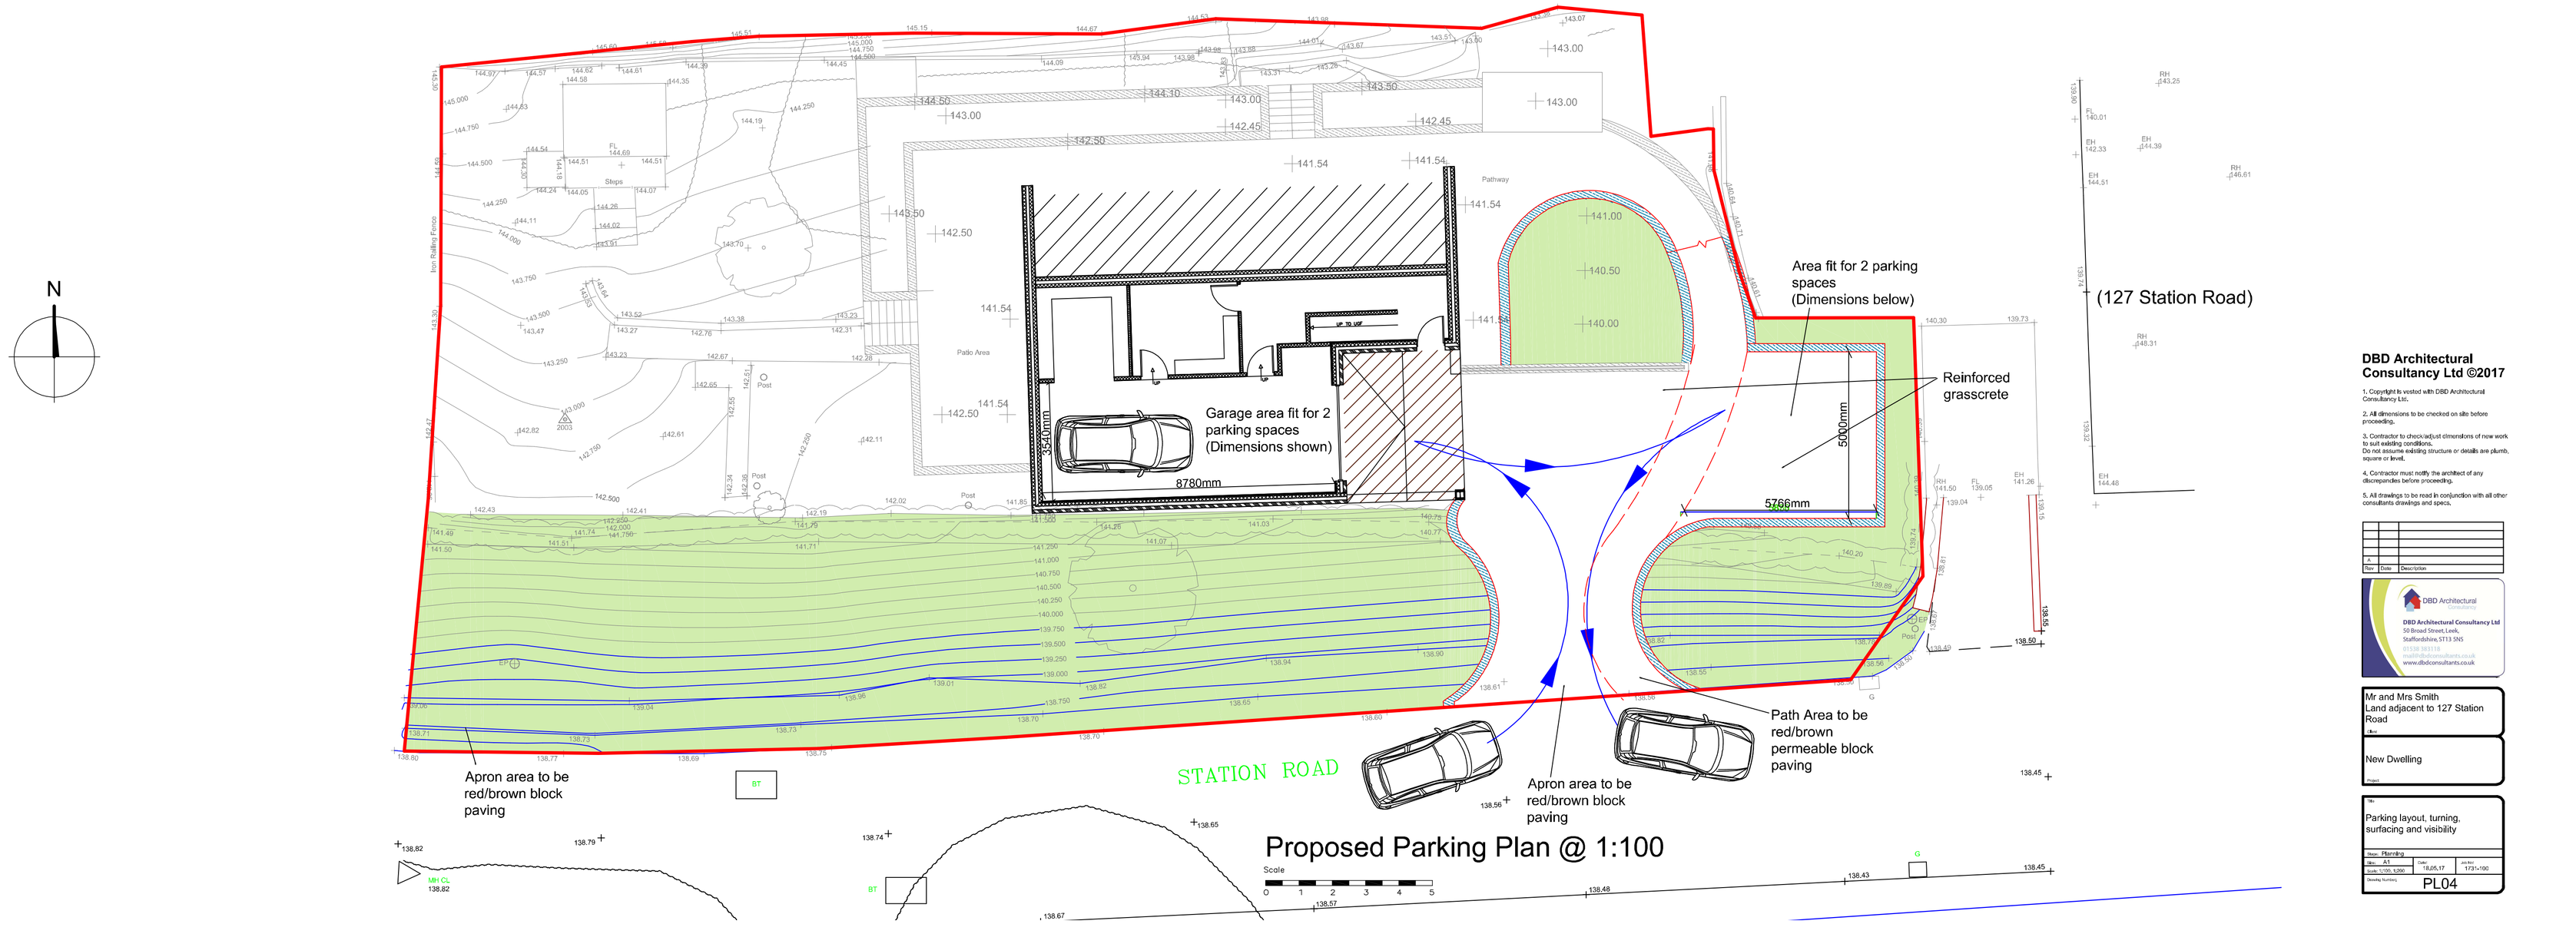

Proposed Parking Plan @ 1:100

Scale

0 1 2 3 4 5

DBD Architectural Consultancy Ltd ©2017

1. Copyright is vested with DBD Architectural Consultancy Ltd.

2. All dimensions to be checked on site before proceeding.

3. Contractor to check/adjust dimensions of new work to suit existing conditions. Do not assume existing structure or details are plumb, square or level.

4. Contractor must notify the architect of any discrepancies before proceeding.

5. All drawings to be read in conjunction with all other consultants drawings and specs.

Rev	Date	Description
A		

DBD Architectural Consultancy Ltd
50 Broad Street, Leek, Staffordshire, ST13 5NS
01538 383118
mail@dbdconsultants.co.uk
www.dbdconsultants.co.uk

Mr and Mrs Smith
Land adjacent to 127 Station Road

New Dwelling

Parking layout, turning, surfacing and visibility

Stage: Planning		
Size: A1	Date: 18.05.17	Job No: 1731-100
Scale: 1:100, 1:200		
Drawing Number: PL04		