




Greenhouse location @ 1:200

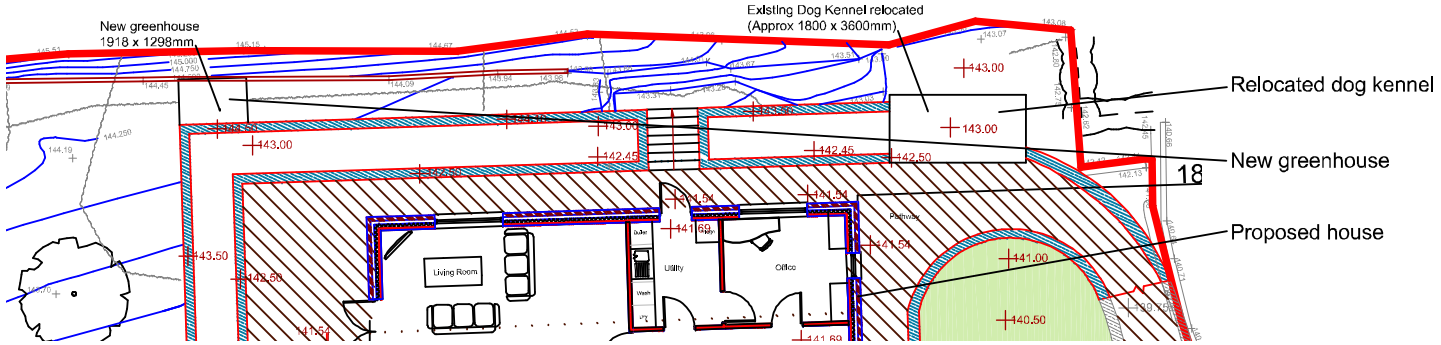


3D View

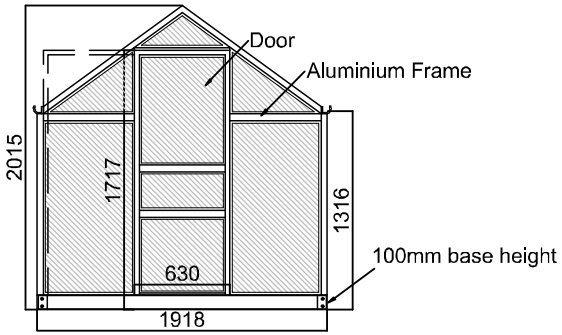

Front Elevation @ 1:50

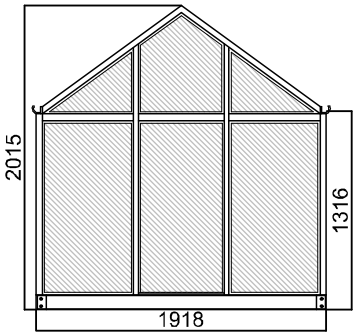



Back Elevation @ 1:50

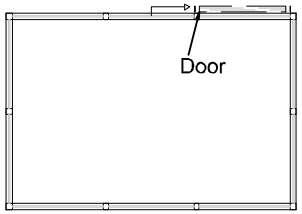

Floor plan @ 1:50

Scale

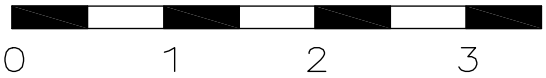

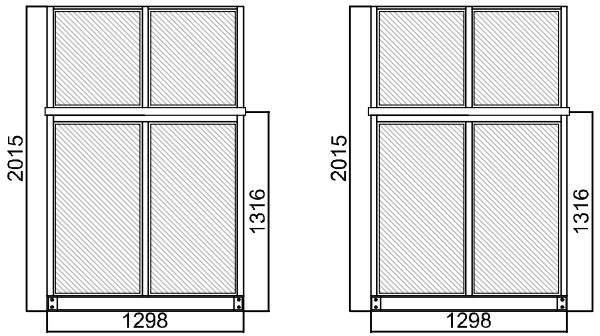

Side Elevations @ 1:50

DBD Architectural Consultancy Ltd ©2017

1. Copyright is vested with DBD Architectural Consultancy Ltd.

2. All dimensions to be checked on site before proceeding.

3. Contractor to check/adjust dimensions of new work to suit existing conditions.
Do not assume existing structure or details are plumb, square or level.

4. Contractor must notify the architect of any discrepancies before proceeding.

5. All drawings to be read in conjunction with all other consultants drawings and specs.

Rev	Date	Description
A		

DBD Architectural Consultancy

DBD Architectural Consultancy Ltd
50 Broad Street, Leek,
Staffordshire, ST13 5NS
01538 383118
mail@dbdconsultants.co.uk
www.dbdconsultants.co.uk

Client: Mr and Mrs Smith
Land adjacent to 127 Station Road

Project: New Dwelling

Title: Proposed greenhouse for garden

Stage: Planning
Size: A4
Scale: 1:50, 1:200
Date: 18.05.17
Job No: 1731-100
Drawing Number: PL05