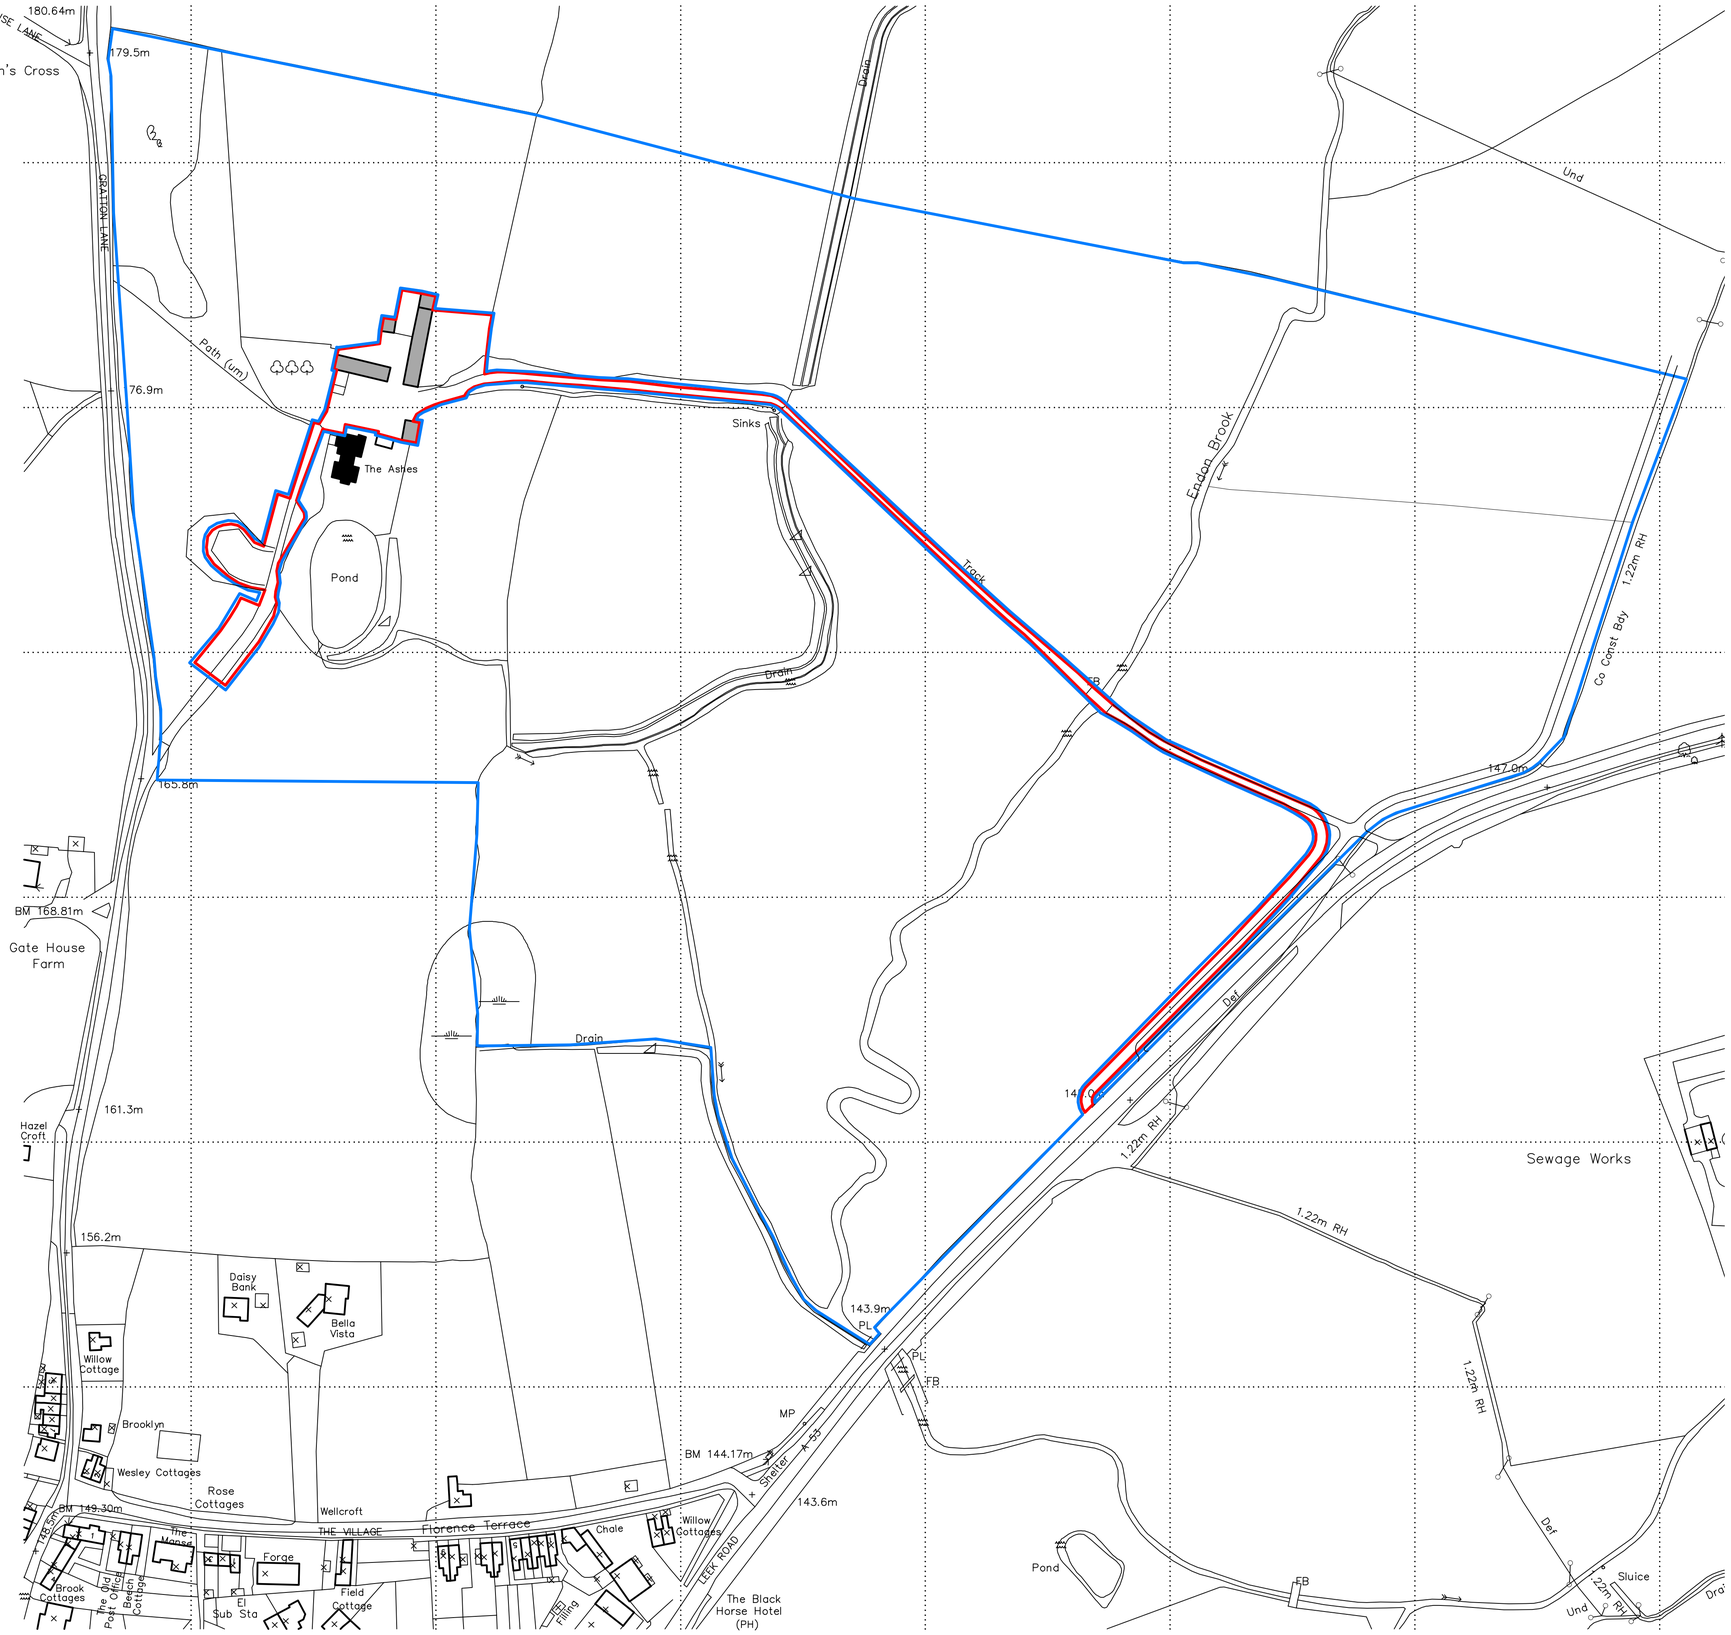

© Crown Copyright 2007. All rights reserved. Licence number 100020449

ctd architects © 2009

1. This drawing is copyright.
2. All dimensions to be checked on site before proceeding.
3. Contractor to check/adjust dimensions of new work to suit existing conditions. Do not assume existing structure or details are plumb, square or level.
4. Contractor must notify the architect of any discrepancies before proceeding.
5. All drawings to be read in conjuction with all other consultants drawings and specs.

Rev	Date	Drawn	Description

ctd architects

Clerk Bank House
Clerk Bank
LEEK
Staffordshire
ST13 5HE

Tel: 01538 373477
Fax: 01538 386503
e: info@ctdarchitects.co.uk

architects.historic buildings advisors. project managers. landscape & urban designers

Client
Mr & Mrs Reeves
The Ashes, ENDON, Staffordshire

Project
The Ashes, 17th Century Grade II* Listed House
proposed conservation repairs, alterations and extensions

Title
Site Location Plan
'as existing'

Status
PLANNING & LBC

Scale:	1:1250	A3	:Size	Job No:	0604
Drawn:	JLH	CH	:Chk'd	Date:	June 07

File path: \!drawings\2008\0604 The Ashes, Endon\0604 OS Plan

Drawing Number: AL01 (1)

Revision: -