

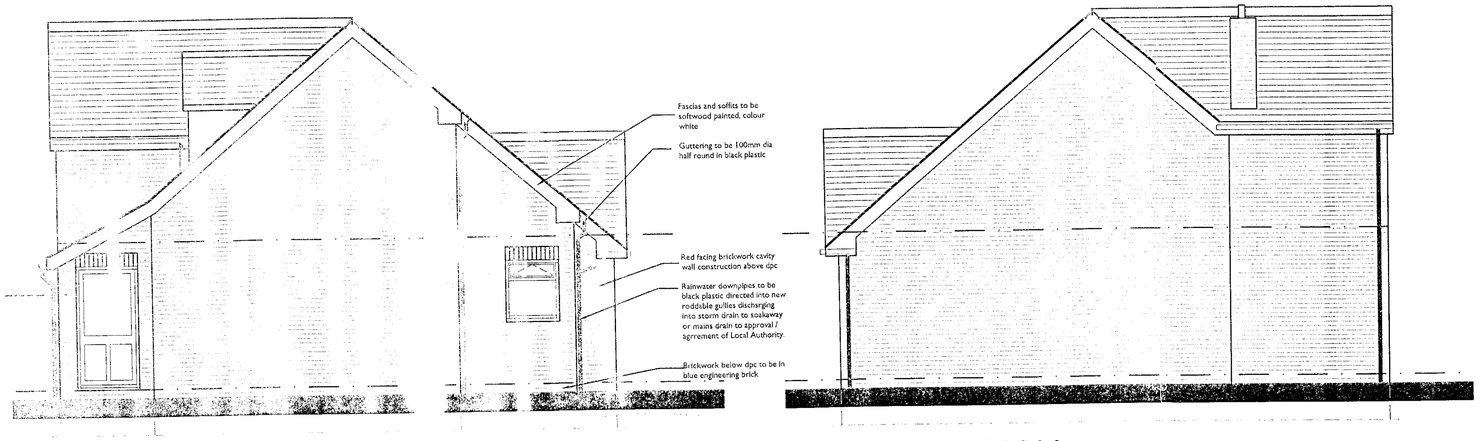


SIDE ELEVATION


SIDE ELEVATION

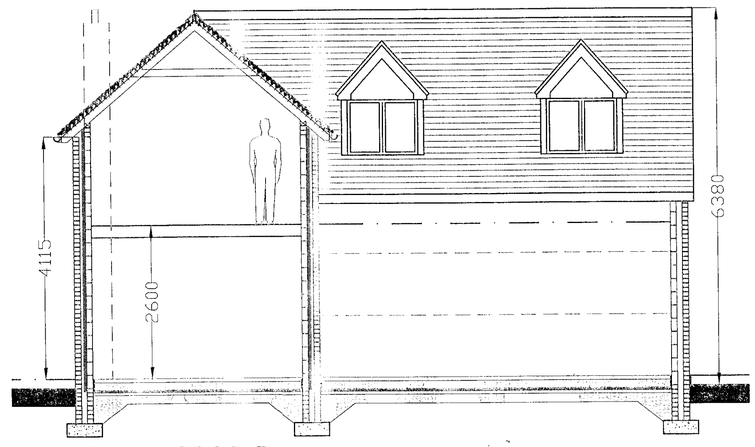


SECTION B:B

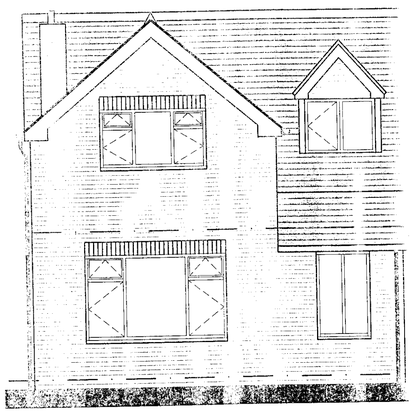


FRONT ELEVATION

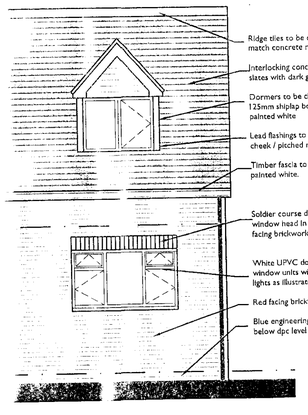


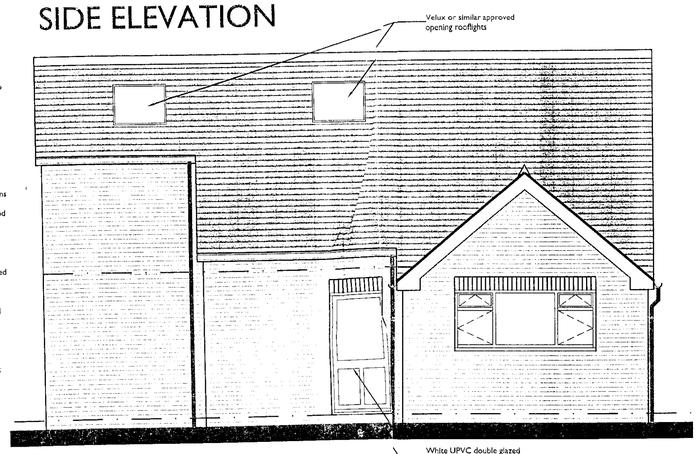


REAR ELEVATION

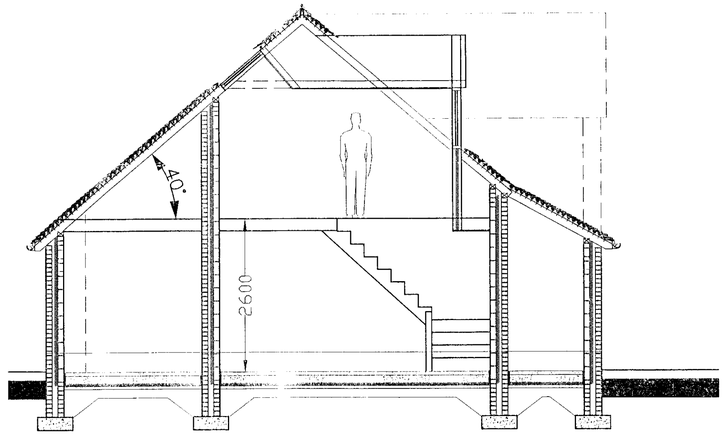


SECTION A:A

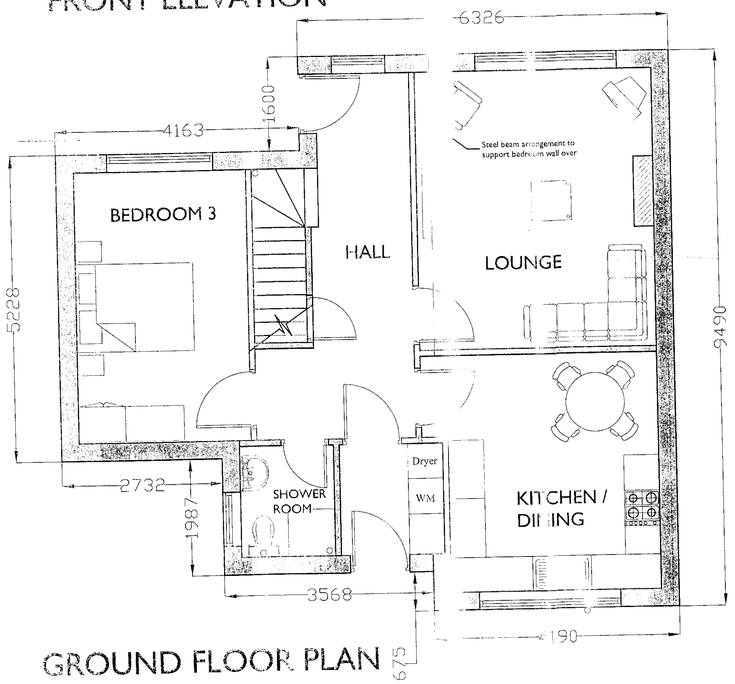

GROUND FLOOR PLAN

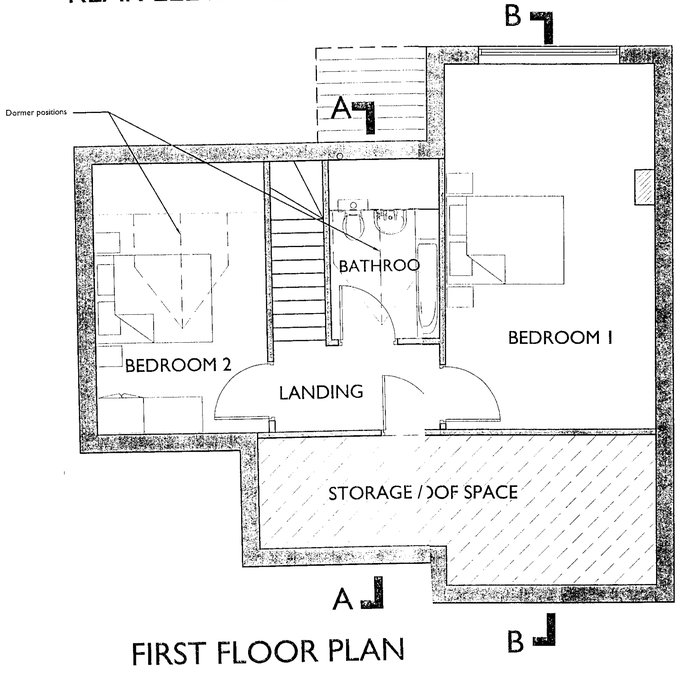

FIRST FLOOR PLAN

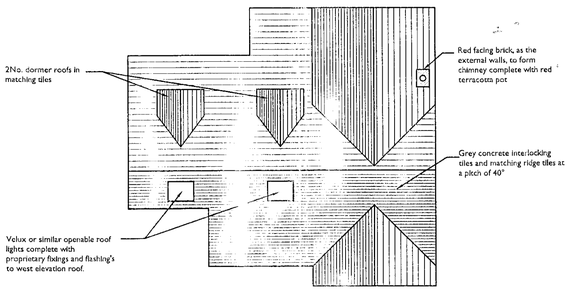

ROOF PLAN SCALE 1:100

Rev.	Date	Description
A	19-02-10	Window and door added to side elevation

Client
MR J BASSETT

Project
PROPOSED DETACHED DORMER BUNGALOW ON LAND AT 467 CHEADLE ROAD CHEDDLETON

Title
SCHEME PROPOSALS

Drawn	Date DEC 2010
Checked	Scale 1:50@A1

Status
SCHEME PROPOSALS

Drg No.	Rev
01	A

This drawing is Copyright. It is sent to you in confidence. It must not be copied or disclosed to third parties without our written permission. It remains our property and must be returned on request.