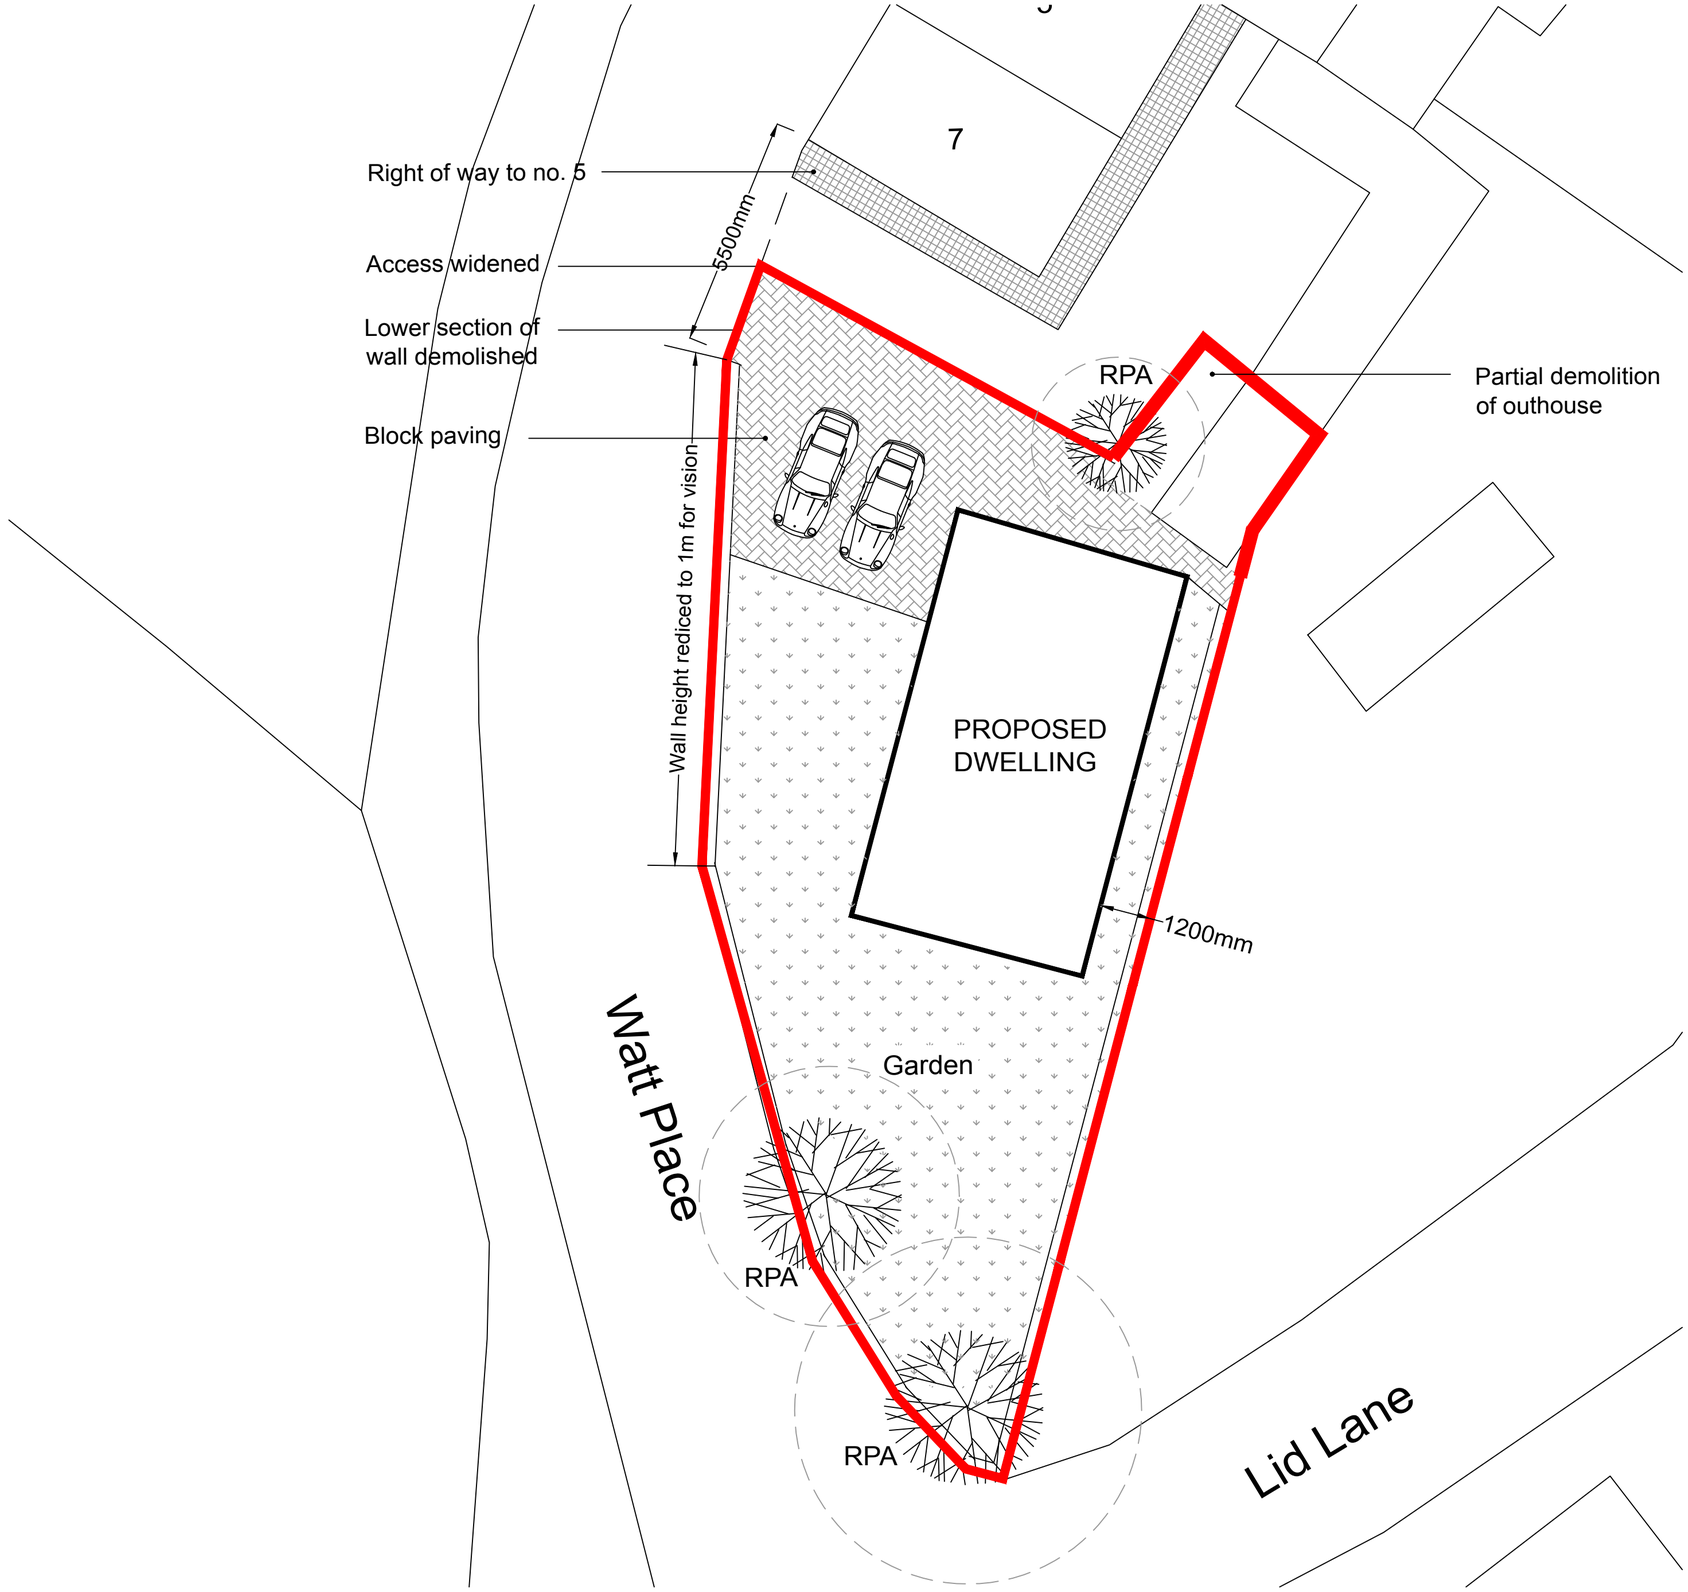

N

FOREFRONT
DEVELOPMENT CONSULTING
9 Britannia Park, North Road, Stoke on Trent, ST6 2PZ
Office 01782 216912 WWW.FOREFRONTDC.UK

CLIENT

MRS C FEARN

PROJECT

Proposed partial demolition of boundary wall and outhouse and erection of detached dwelling to land at 7 Watt Place, Cheadle. ST10 1NY

TITLE

Proposed Block Plan
OS Licence - 0100031673

SCALE	DRAWN
1:100 @ A2	OJM
DRG NO.	DATE
17-109-02	02 / 08 /17

REV.	DESCRIPTION	DATE

The contents of this drawing are the copyright of Forefront Development Consulting .