
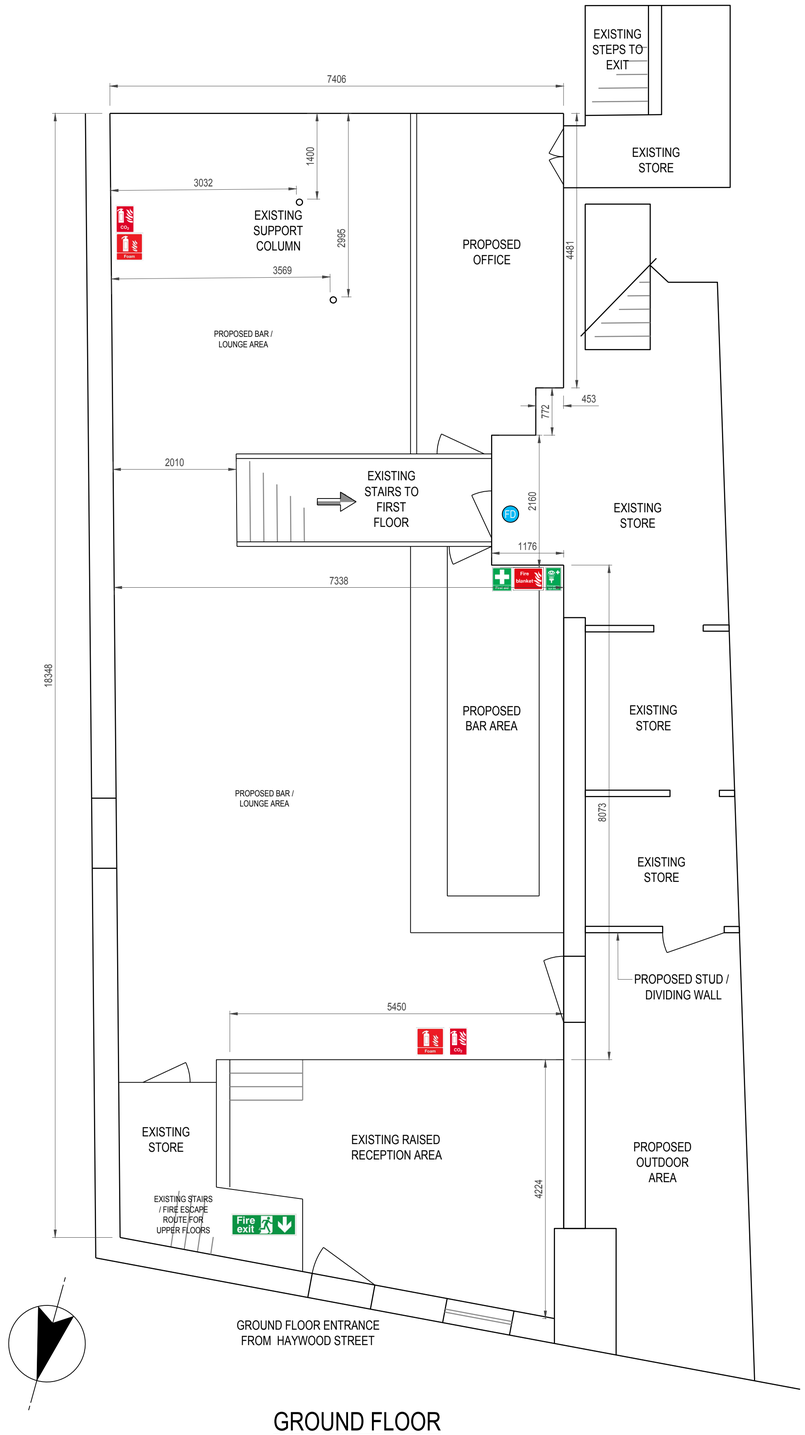


GROUND FLOOR

SCALE 1:50

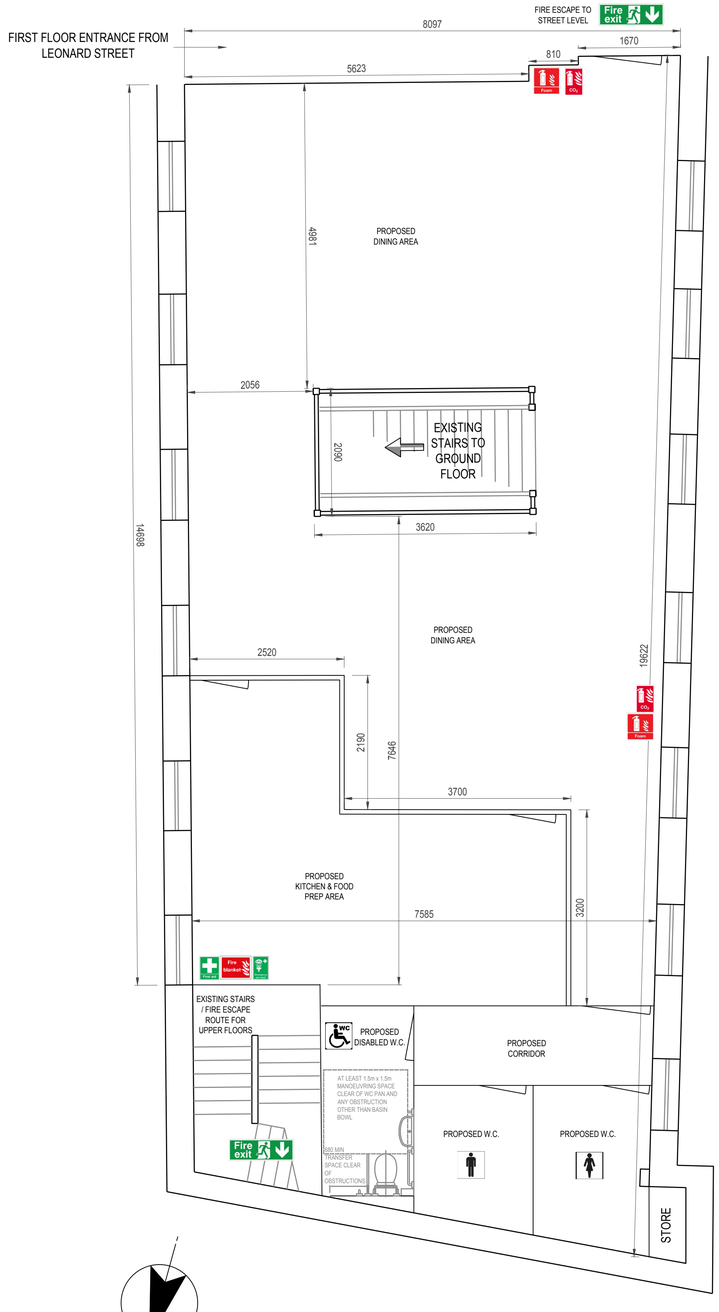

FIRST FLOOR

SCALE 1:50

1m 0 1m 2m 3m 4m 5m

Scale 1:50

NOTES

1. ALL DIMENSIONS IN MILLIMETRES AND ALL LEVELS IN METRES UNLESS SHOWN OTHERWISE.
2. ALL LEVELS ARE IN METRES AND RELATE TO ORDNANCE DATUM UNLESS STATED OTHERWISE.

Rev	Revision Description	Drawn	Des'd	Chk'd	App'd.	Date
B	FOR INFORMATION	ARB	ARB	-	-	07.08.17
A	FOR INFORMATION	ARB	ARB	-	-	20.07.17

Client:

N. WALWYN

Project:

MASONS MILL

Title:

GENERAL ARRANGEMENT

PROPOSED ALTERATIONS TO FIRST & GROUND FLOORS

Drawn by: ARB	Designed by: ARB	Checked:
Date: 20.07.2017	Orig. Sheet Size: A1	Approved:
Scales: 1:50	Status: FOR INFORMATION	
Drawing No: MM - 001		Revision B