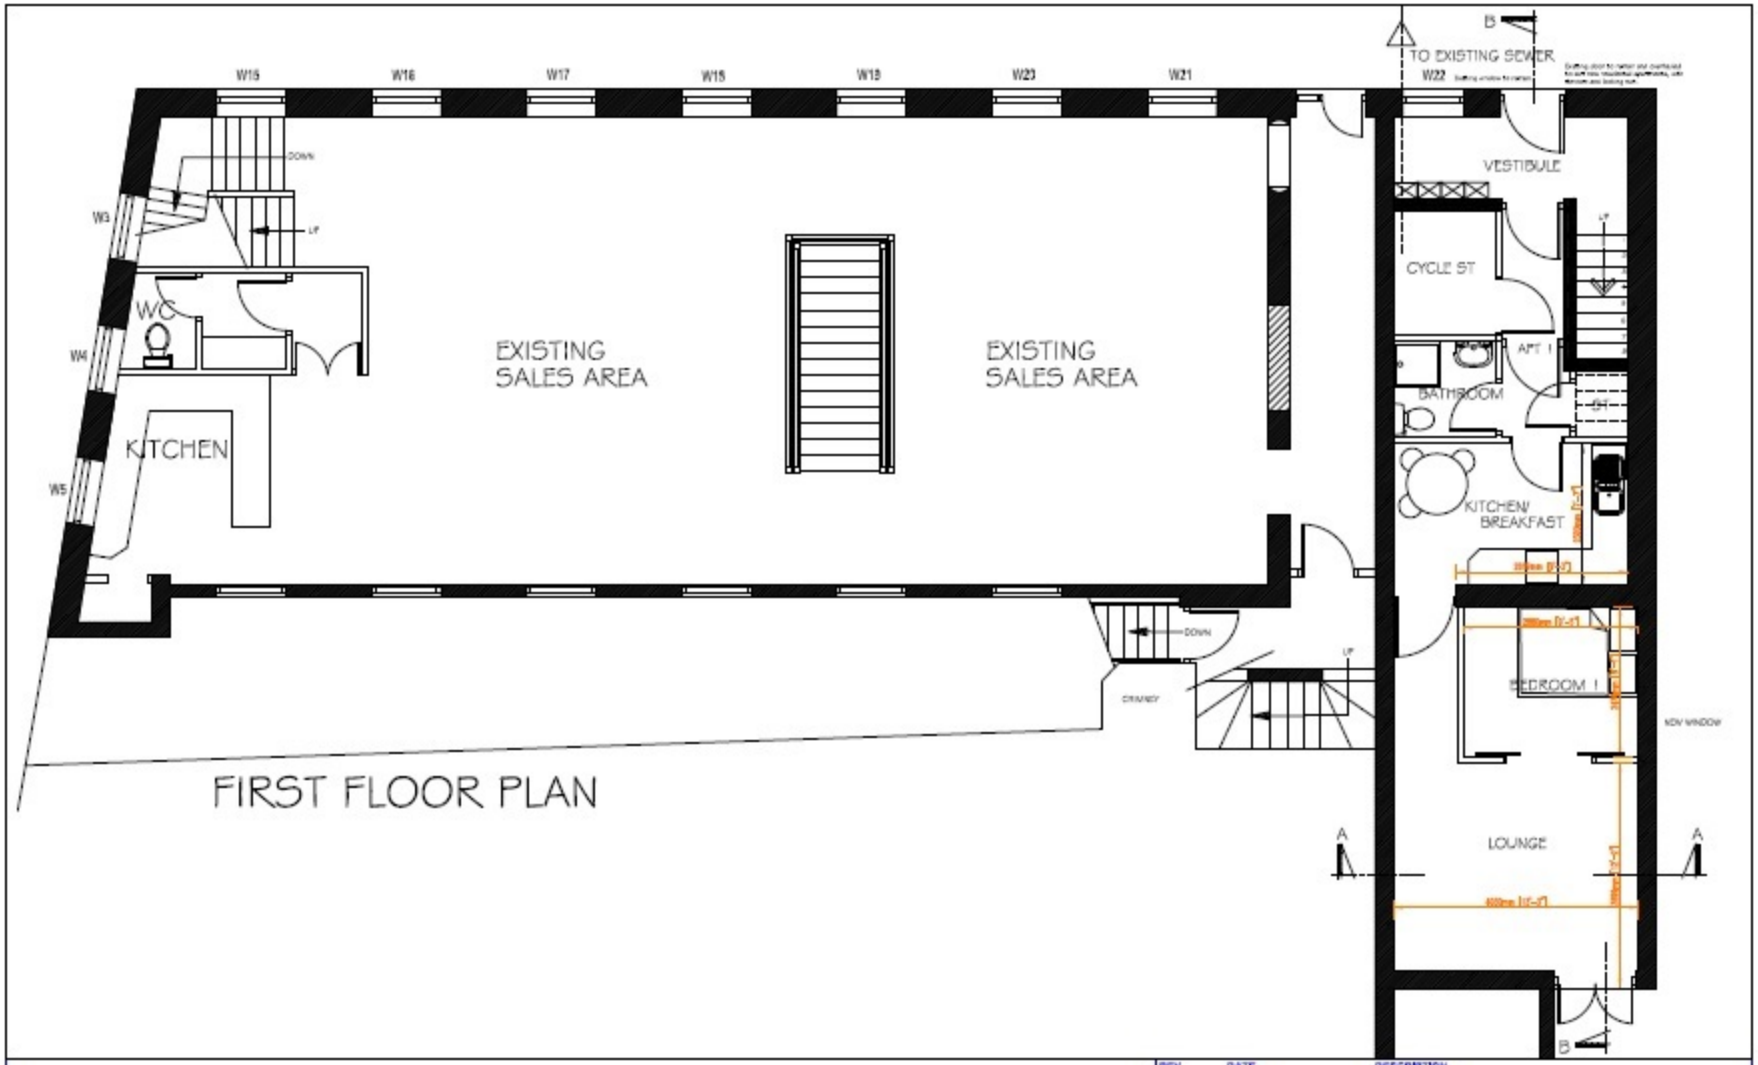


REV	DATE	DESCRIPTION
A	July 2017	LOUNGE WINDOWS OMITTED AND DOUBLE DOORS ADDED.

APPLICANT	TITLE	ADDRESS	SCALE	PLAN DETAILS	SHEET REF
Mr N Wawyn	Current first floor plan	Shoobridge Mill	1:50		2 of 2
			DATE	PLAN REF	
			July 2017	NW1	