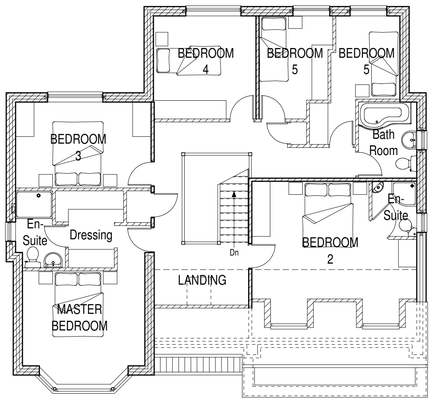

FIRST FLOOR PLAN

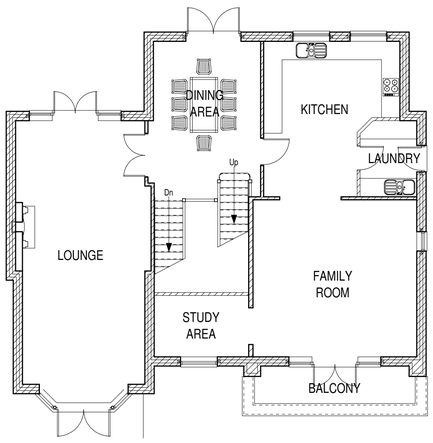

GROUND FLOOR PLAN

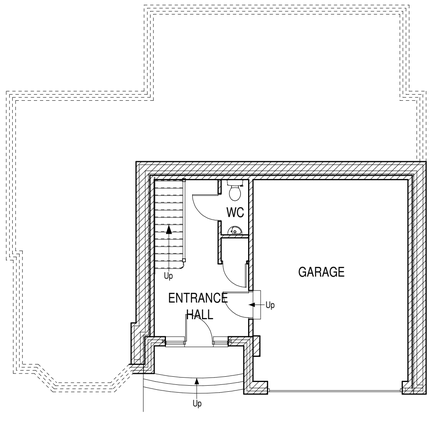

LOWER GROUND FLOOR PLAN

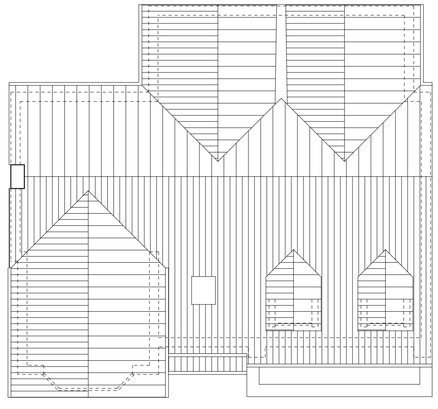

ROOF PLAN

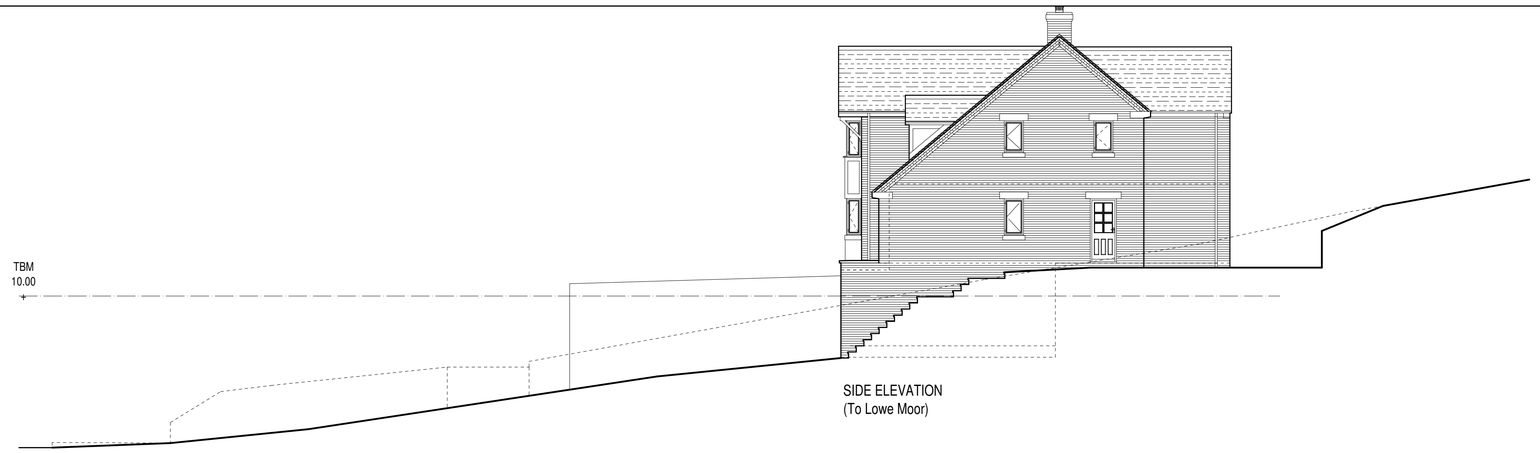

SIDE ELEVATION
(To Lowe Moor)

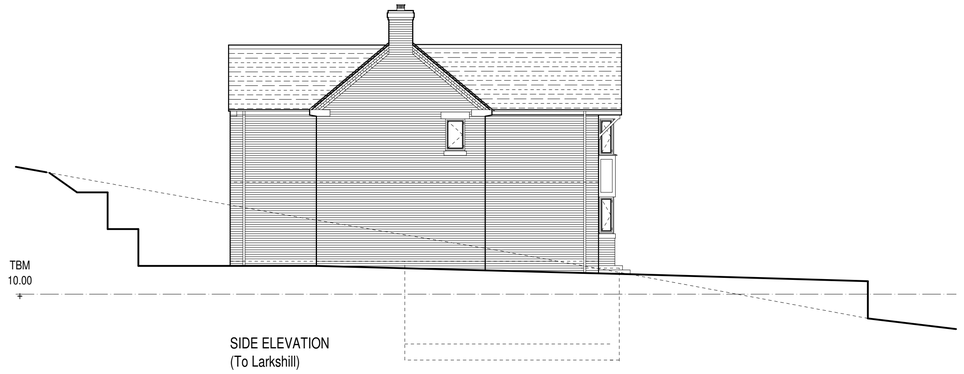

SIDE ELEVATION
(To Larkshill)



REAR ELEVATION



FRONT ELEVATION

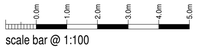

scale bar @ 1:100

KAMAR DEVELOPMENTS LTD

PROPOSED DWELLING ON LAND
ADJACENT TO
LARKSHILL,
CHEDDLETON ROAD,
BIRCHALL,
LEEK,
STAFFS,
ST13 5QZ.

PLANNING PROPOSAL

Date	Sheet	Scale
SEPT 2009	A1	1:100
Drg No.	Rev.	Drawn
2009-1638-06	-	ASR
Rev.		

SAMMONS Architectural LIMITED
Chartered Institute of Architectural Technologists
10 Cawdry Buildings, Fountain Street, Leek. ST13 6JP
Telephone + Fax 01538 386002
E-mail: info@sammonsltd.co.uk

This drawing is copyright. Do not scale.
All dimensions must be checked prior to commencement.