
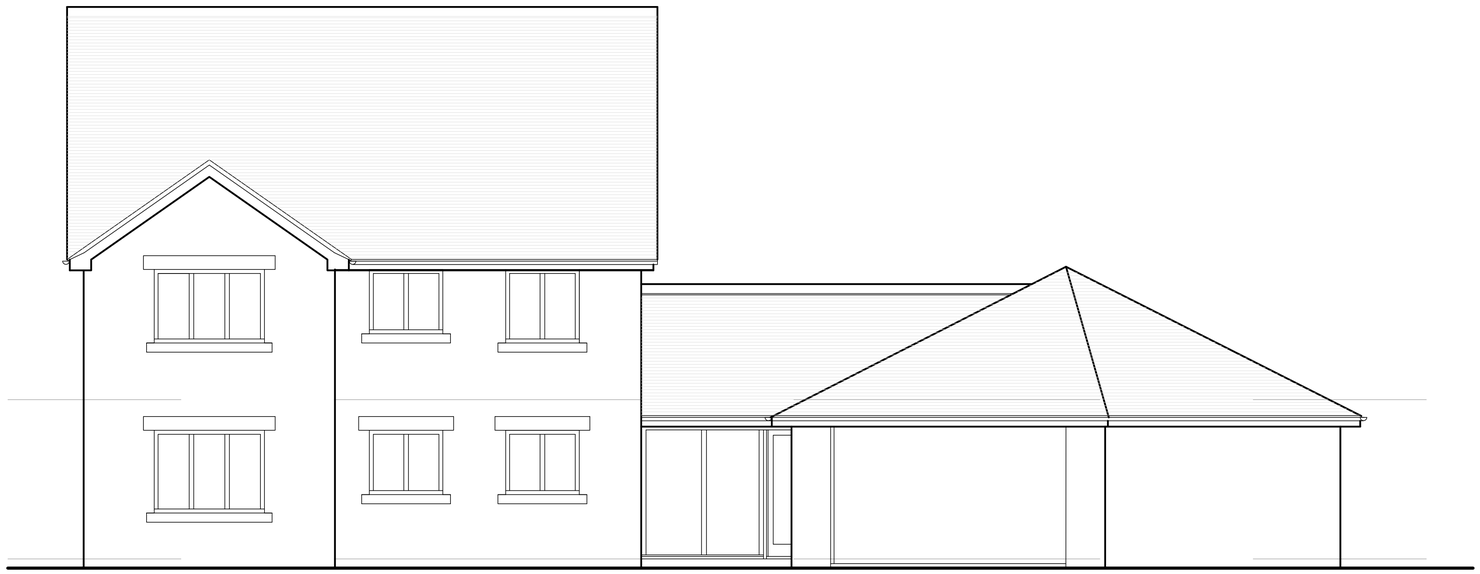


Front Elevation

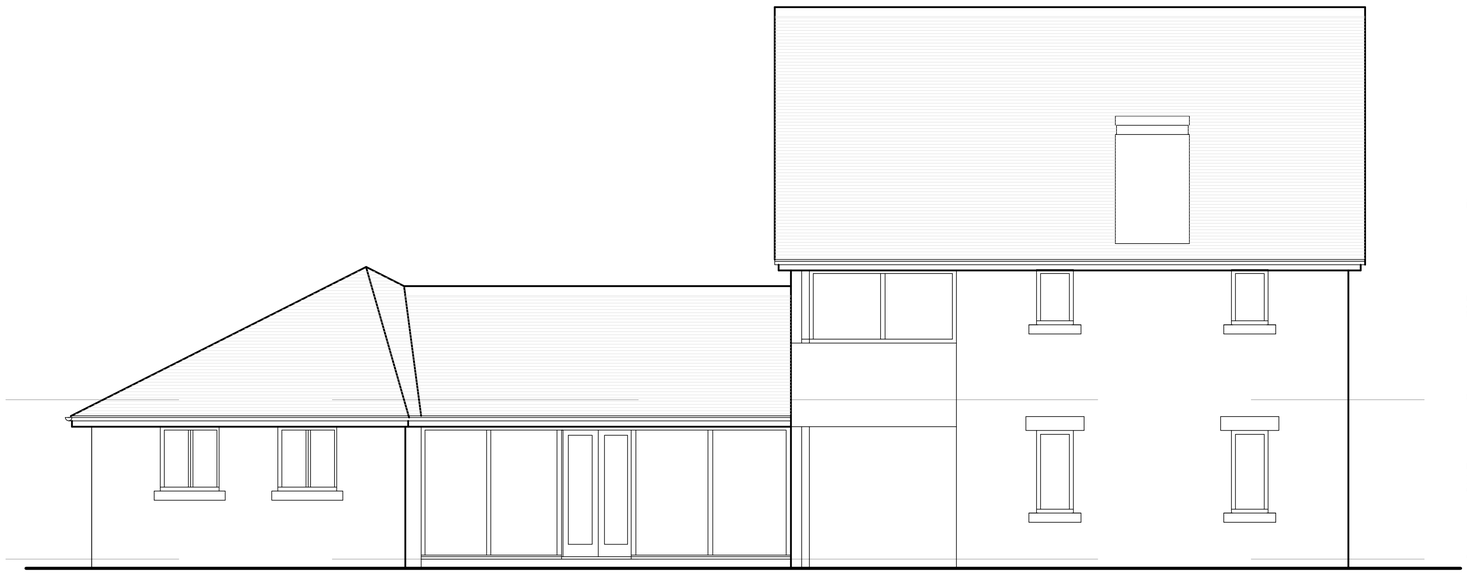

Rear Elevation

REV	DATE	DESCRIPTION

DRAWING STATUS

PLANNING

THIS DRAWING IS COPYRIGHT AND MUST NOT BE REPRODUCED IN WHOLE OR IN PART WITHOUT THE PRIOR PERMISSION OF P4 Architecture.

DIMENSIONS TO BE VERIFIED ON SITE. ONLY FIGURED DIMENSIONS TO BE USED AND ANY DISCREPANCY BETWEEN THIS DRAWING AND SITE CONDITIONS TO BE REFERRED TO P4 Architecture IMMEDIATELY. NO DIMENSIONS ARE TO BE SCALED OFF PRINTED DRAWINGS. ANY AREAS THAT ARE INDICATED ON THIS DRAWING ARE FOR GUIDANCE ONLY. NO RESPONSIBILITY IS TAKEN FOR THEIR ACCURACY

THERE IS A RISK OF DEATH OR INJURY IN CONSTRUCTION IF THE WORKS ARE NOT PROPERLY PLANNED AND SUPERVISED. THE CONTRACTOR MUST NOT UNDERTAKE ANY ELEMENT OF WORK WITHOUT HAVING FIRST CARRIED OUT THE NECESSARY RISK ASSESSMENT AND PREPARED DETAILED METHOD STATEMENT.

CLIENT

Mr P. Brookes

PROJECT

Proposed Detached Dwelling
Adjacent to Bruland
Clewlows Bank
Bagnall
Stoke on Trent

DRAWING TITLE

Proposal Elevations (Sheet 1 of 2)

SCALE	DATE
1:50 @ A1	July 2017

DRAWING No.	REV
PABR /PP/02/003	

P4 Architecture
A Member of the Chartered Institute of Architectural Technologists
Chartered Institute of Architectural Technologists
Architectural & Construction Project Management Services
Lodge Hill, Wallbridge Drive, Leek, Staffordshire. ST13 8NE
Tel. 07962 062 618 Email. P4architecture@hotmail.co.uk