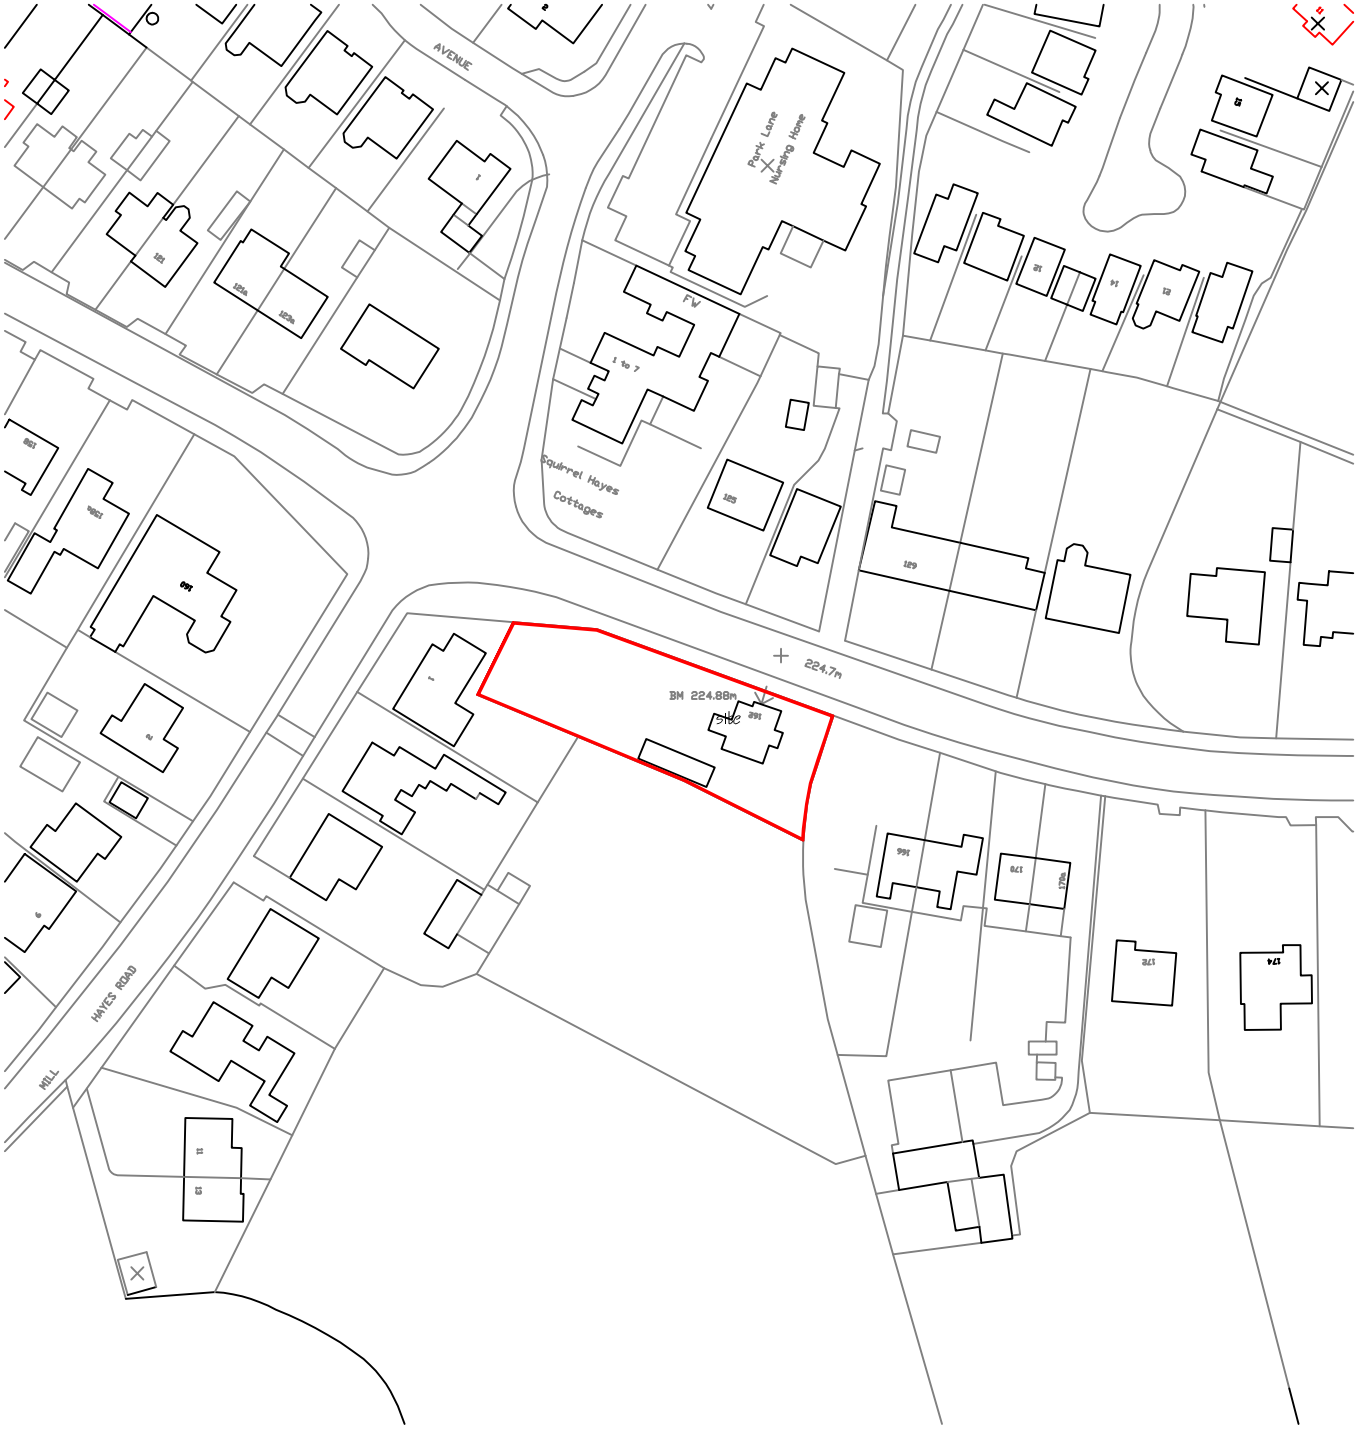

Robert Berry MCIAT
Architectural services
10 Truro Close, Congleton, Cheshire, CW12 3BD
t : 01260 279098 m : 07790 179093 e: robert.berry10@yahoo.co.uk

Client

Mrs L Middlehurst

Project

Proposed replacement windows and external doors at Squirrel Hayes Lodge, 162 Park Lane, Biddulph, Stoke On Trent, St8 7PN.

Title

location plan

Scale @A4 1:1250

Date Jan 2015

Drg no 1435 /03 Rev