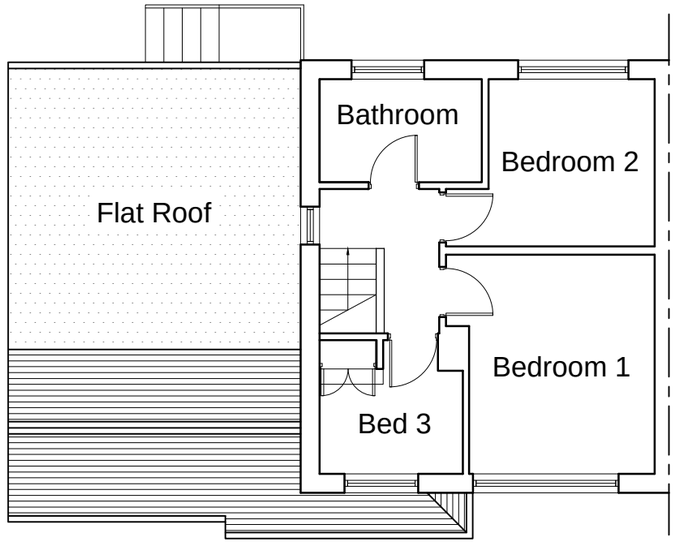

First Floor Plan

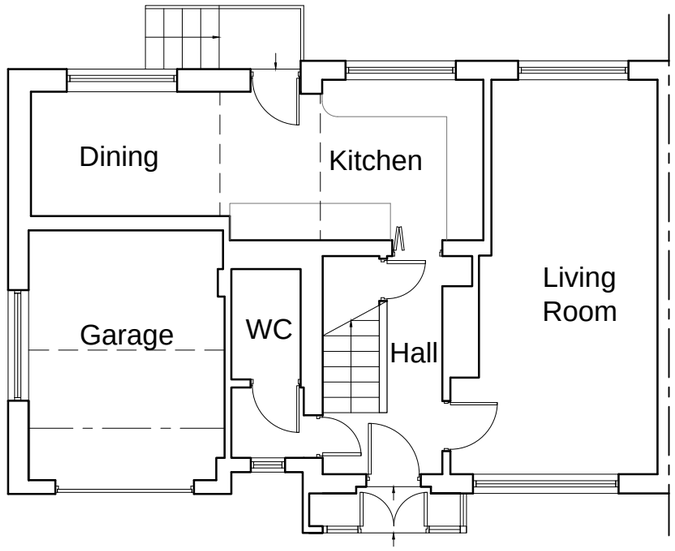

Ground Floor Plan

N

Metres
01 02 03 04 05 10

SCALE 1:100

NOTES

For planing purposes only.
Not for construction.

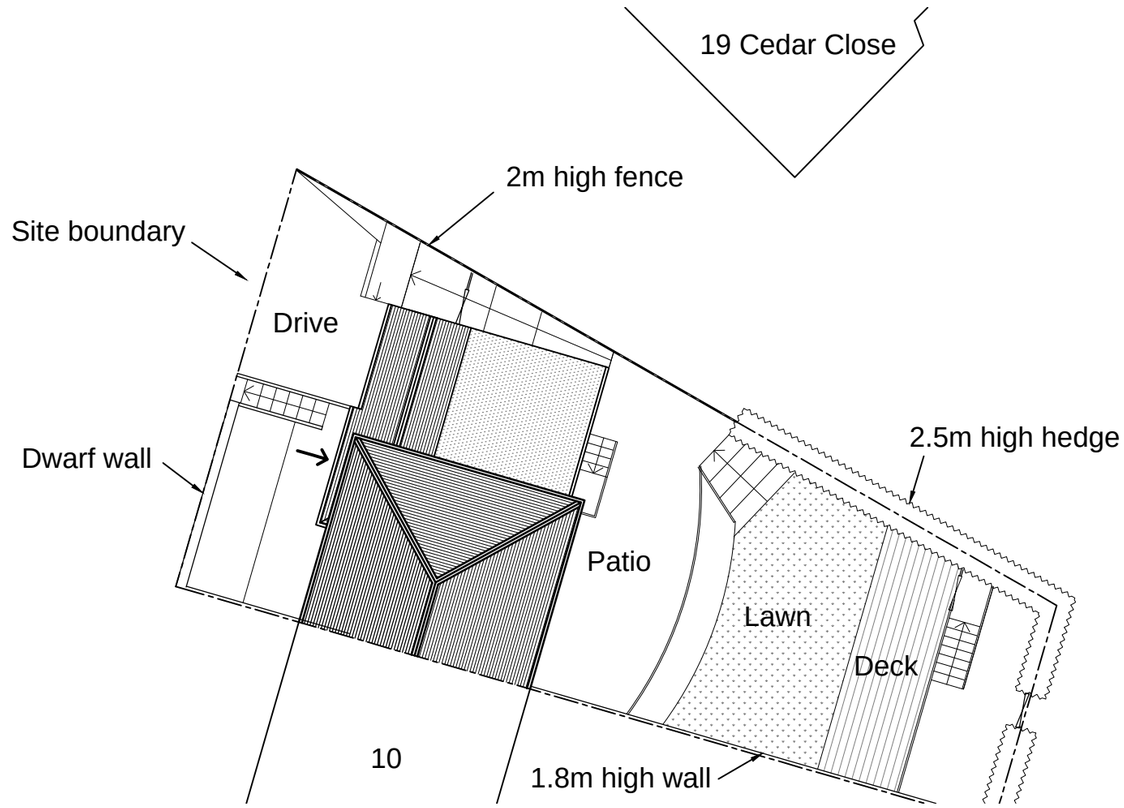

Site/Block Plan
(1:200)

N

Metres
01 02 03 04 05 10 15 20

SCALE 1:200

Rev B	30/08/17	Minor amendments
Rev A	17/08/17	Minor amendments

12 Kent Drive
Endon, Staffordshire
for Mr & Mrs Cunningham

Plans As Existing

scale	1:100;1:200 @A3	
date	August 2017	
dwg no.	170801_EX_001	rev B