


West Elevation (Front)



East Elevation (Rear)

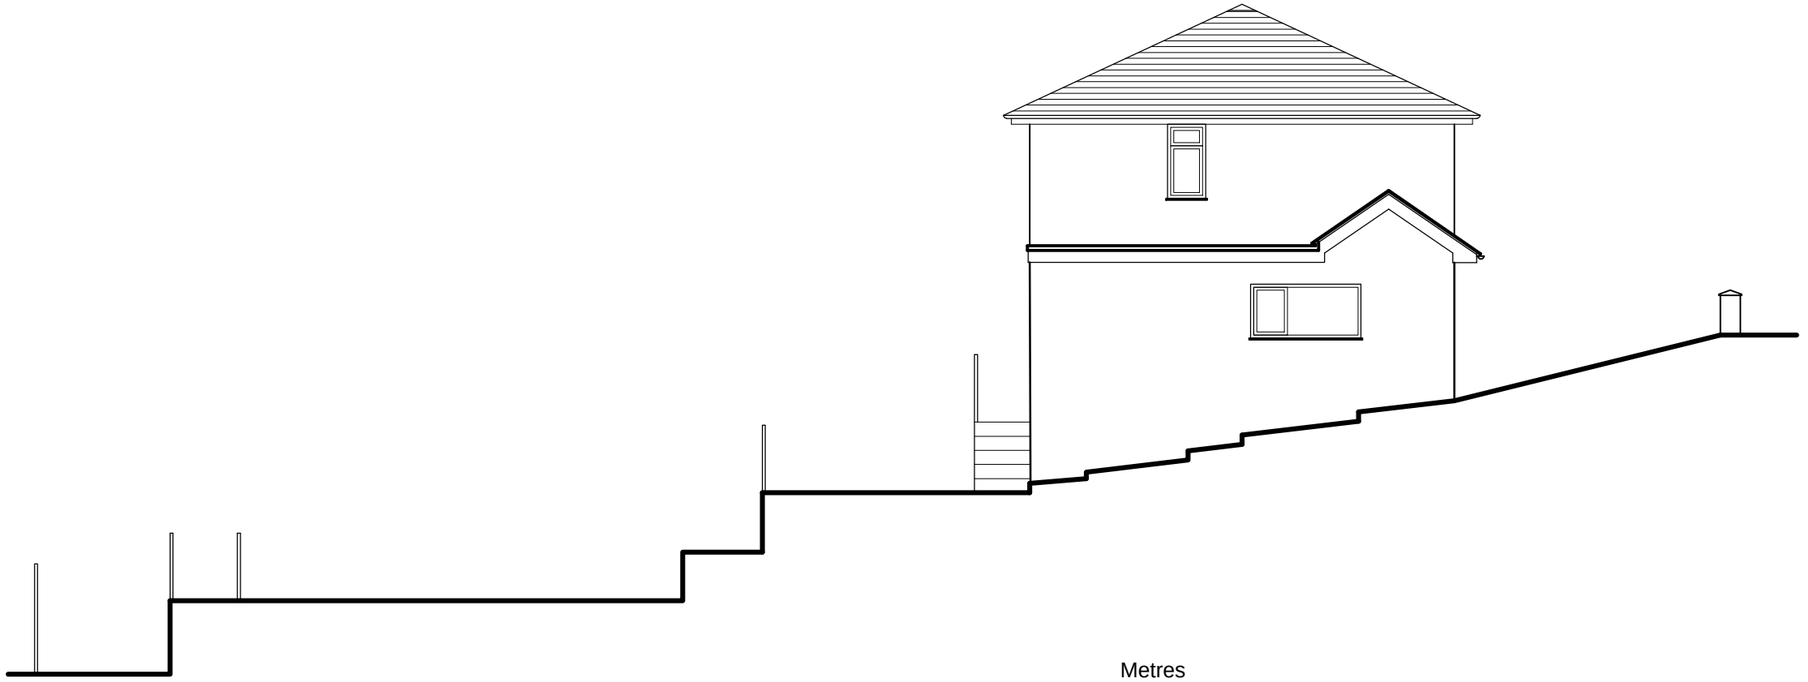

North Elevation (Side)

Metres
01 02 03 04 05 10

SCALE 1:100

NOTES

For planing purposes only.
Not for construction.

12 Kent Drive
Endon, Staffordshire
for Mr & Mrs Cunningham

Elevations As Existing

scale	1:100 @A3	
date	August 2017	
dwg no.	170801_EX_002	rev -