
This design and drawing is the copyright of CA+D designs an must not be re-produced by others in any form whatsoever without written consent. Issue of this drawing does not impact any real or implied copyright license.



Existing Front Elevation

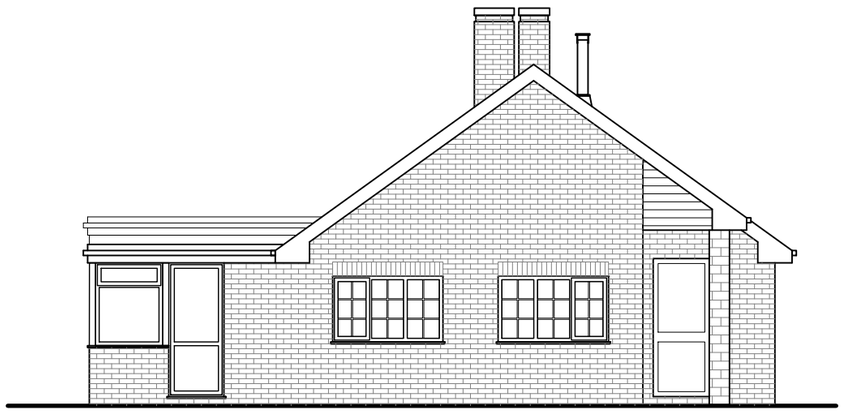

Existing Side Elevation A

0m 1m 2m 3m 4m 5m

Scale Bar



Existing Rear Elevation



Existing Side Elevation B

Rev:	Date	Description
R6		
R5		
R4		
R3		
R2	01/09/17	Notation altered
R1	24/01/17	Issue for Planning Application

Issued for: Planning Application

Location:
Meadowcroft
Stoney Lane
Cauldon
Staffordshire
ST10 3EP

Project:
Proposed bungalow alterations

Drawing Title:
Existing elevations

architect
MICHAEL CUMMINGS
Innovative | Affordable | Architects

Drawing No.
CAN - 1062_002.2

Date: 16/12/2016
Scale: 1:100 @ A3

Drawn: PB

Checked: MC