

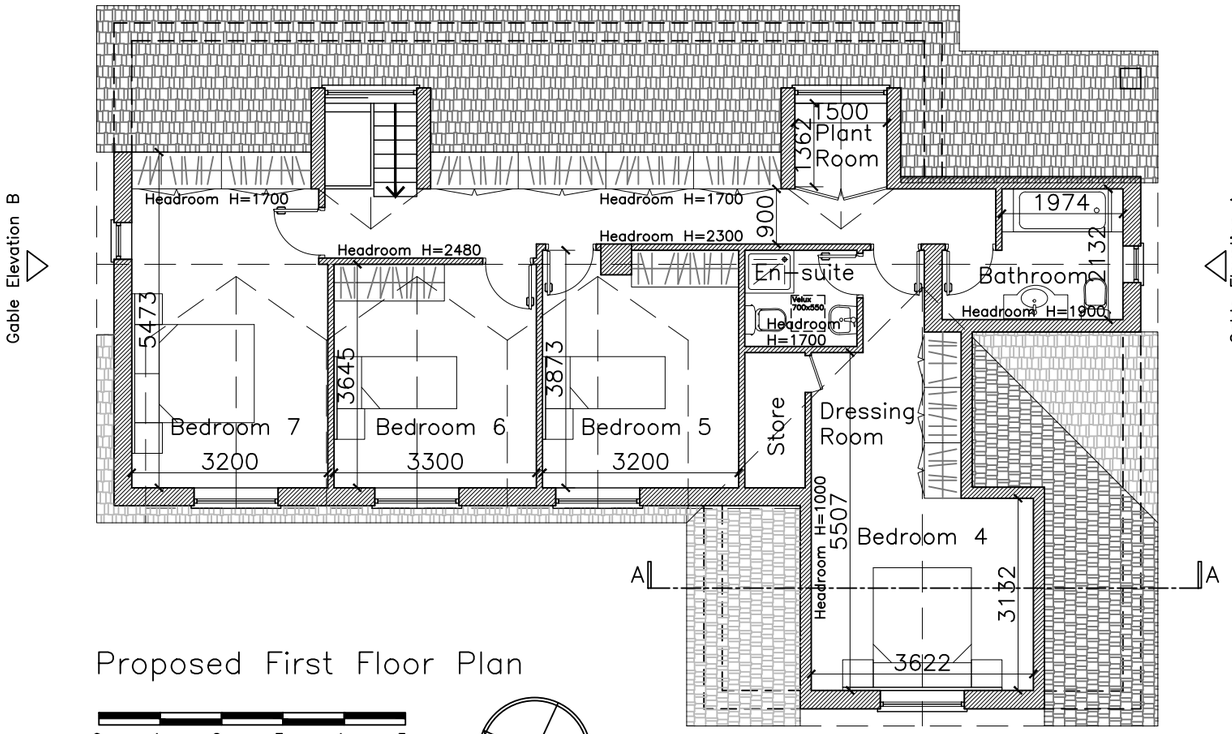


Proposed First Floor Plan

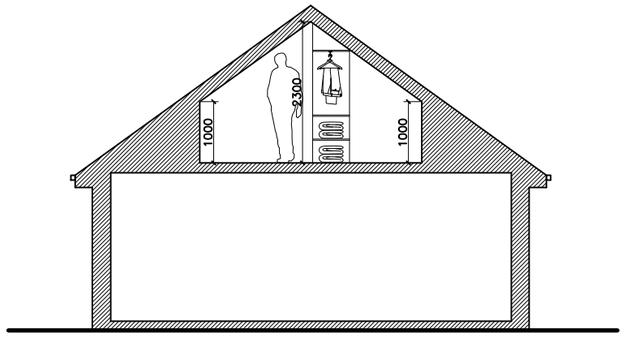

Section A–A

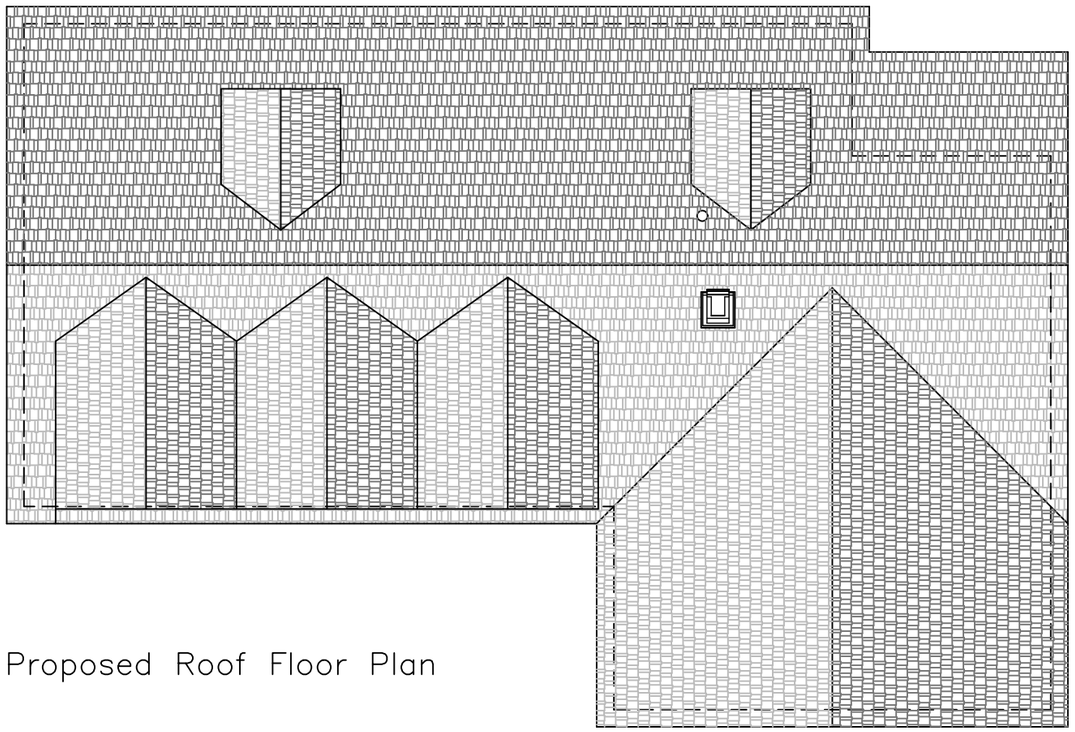

Proposed Roof Floor Plan

This design and drawing is the copyright of CA+D designs an must not be re-produced by others in any form whatsoever without written consent. Issue of this drawing does not impact any real or implied copyright license.

Rev:	Date	Description
R11	01/09/17	Notation altered Key dimensions added
R10	19/07/17	Minor alteration to the first floor En-suite & Dressing room added
R9	13/07/17	Stair relocated & layout altered
R8	28/06/17	Major alteration to the first floor
R7	28/06/17	Major alteration to the first floor
R6	14/06/17	Major alteration to the first floor
R5	17/05/17	Major alteration to the first floor
R4	09/03/17	Extention's roof altered
R3	24/01/17	Issue for Planning Application
R2	24/01/17	Dormer extended
R1	19/01/17	Dimensions added

Issued for: Planning Application

Location:
Meadowcroft
Stoney Lane
Cauldon
Staffordshire
ST10 3EP

Project:
Proposed bungalow alterations

Drawing Title:
Proposed first floor plan

architect
MICHAEL CUMMINGS
Innovative | Affordable | Architects

Drawing No.
CAN - 1062_201.11

Date: 16/12/2016
Scale: 1:100 @ A3
Drawn: PB
Checked: MC