
This design and drawing is the copyright of CA+D designs an must not be re-produced by others in any form whatsoever without written consent. Issue of this drawing does not impact any real or implied copyright license.

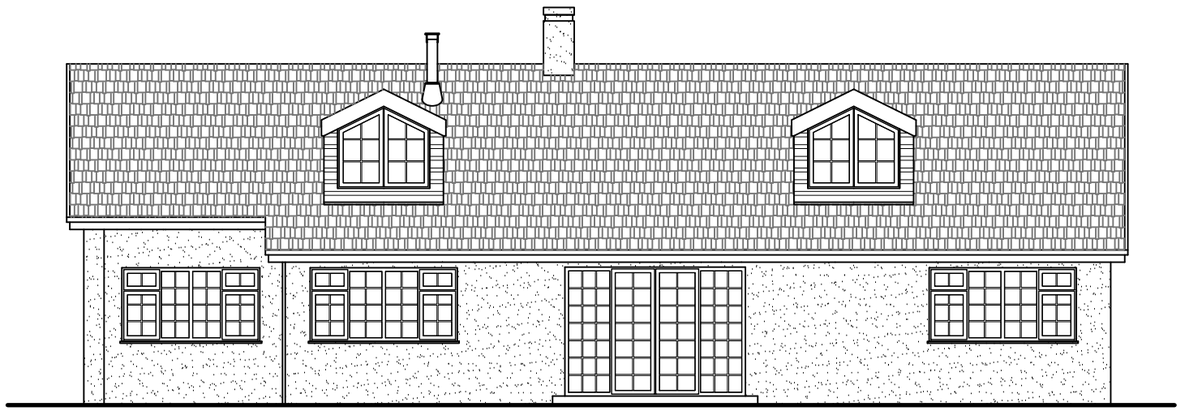

Proposed Front Elevation




Proposed Side Elevation A

0m 1m 2m 3m 4m 5m

Scale Bar



Proposed Rear Elevation

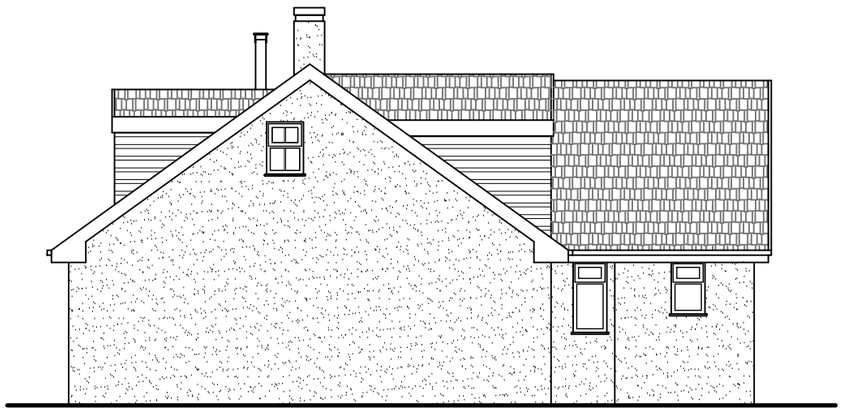

Proposed Side Elevation B

Rev:	Date	Description
R9	01/09/17	Notation altered
R8	06/07/17	Dormers altered to the front & rear elevations
R7	28/06/17	Major alteration to the first floor
R6	28/06/17	Major alteration to the first floor
R5	14/06/17	Major alteration to the first floor
R4	17/05/17	Major alteration to the first floor
R3	09/03/17	Extention's roof altered
R2	24/01/17	Issue for Planning Application
R1	24/01/17	Dormer extended

Issued for: Planning Application

Location:
Meadowcroft
Stoney Lane
Cauldon
Staffordshire
ST10 3EP

Project:
Proposed bungalow alterations

Drawing Title:
Proposed elevations

architect
MICHAEL CUMMINGS
Innovative | Affordable | Architects

Drawing No. CAN - 1062_300.9

Date: 16/12/2016

Scale: 1:100 @ A3

Drawn: PB

Checked: MC