

This design and drawing is the copyright of CA+D designs an must not be re-produced by others in any form whatsoever without written consent. Issue of this drawing does not impact any real or implied copyright license.

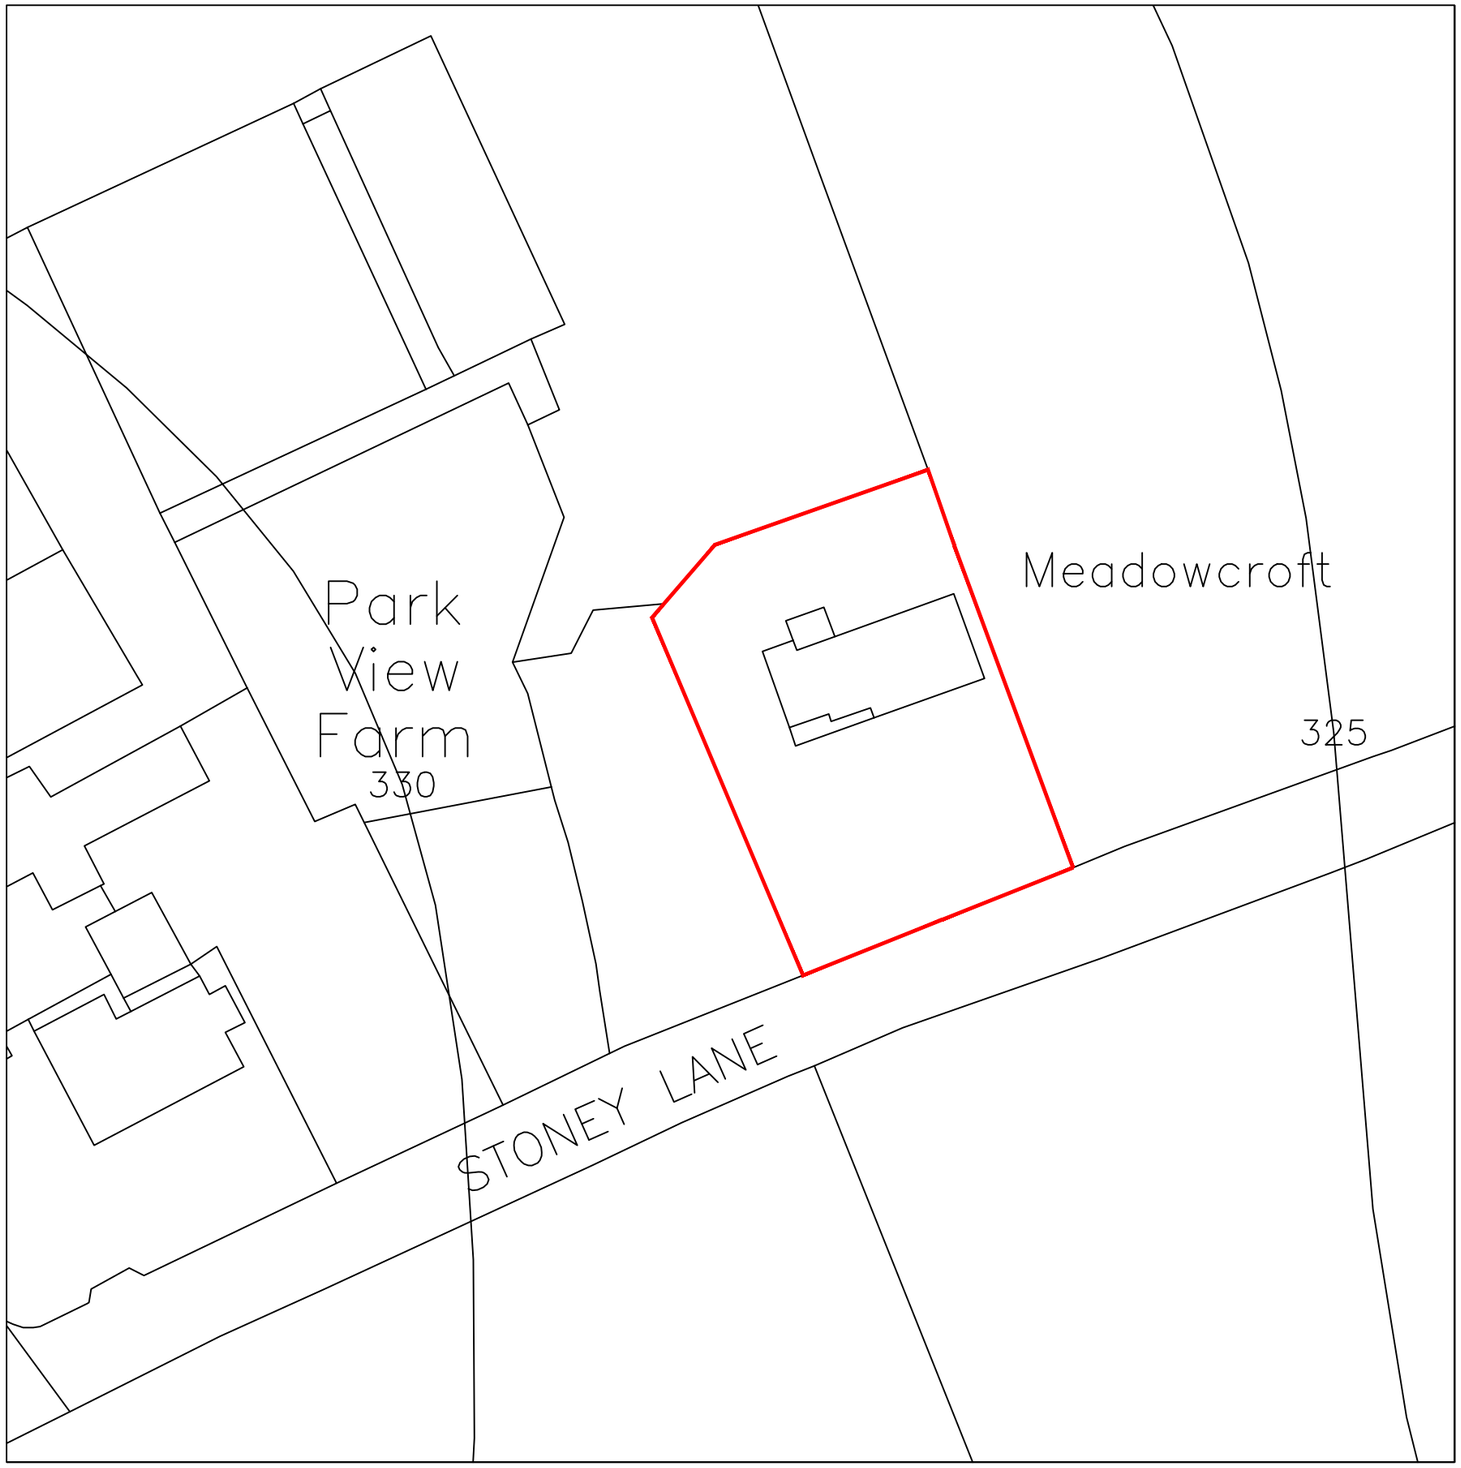

Block Plan 1:500

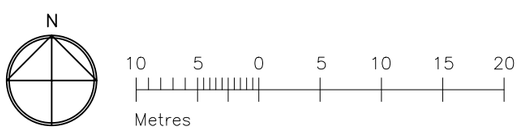

Rev:	Date	Description
R6		
R5		
R4		
R3		
R2	01/09/17	Notation altered
R1	24/01/17	Issue for Planning Application

Issued for: Planning Application

Location:
Meadowcroft
Stoney Lane
Cauldon
Staffordshire
ST10 3EP

Project:
Proposed bungalow alterations

Drawing Title:
Block Plan

architect
michael cummings
Innovative | Affordable | Architects

Drawing No.	Date: 16/12/2016
CAN - 1062_501.2	Scale: 1:500 @ A3
	Drawn: PB
	Checked: MC