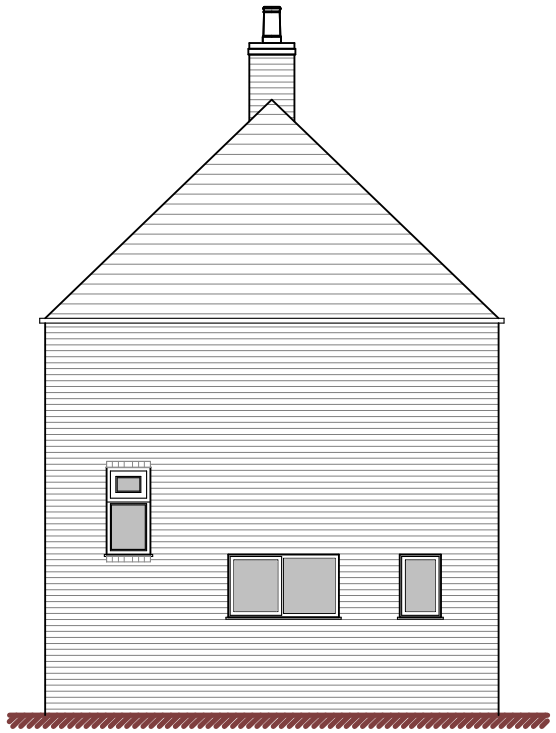

Side Elevation



Rear Elevation



Front Elevation

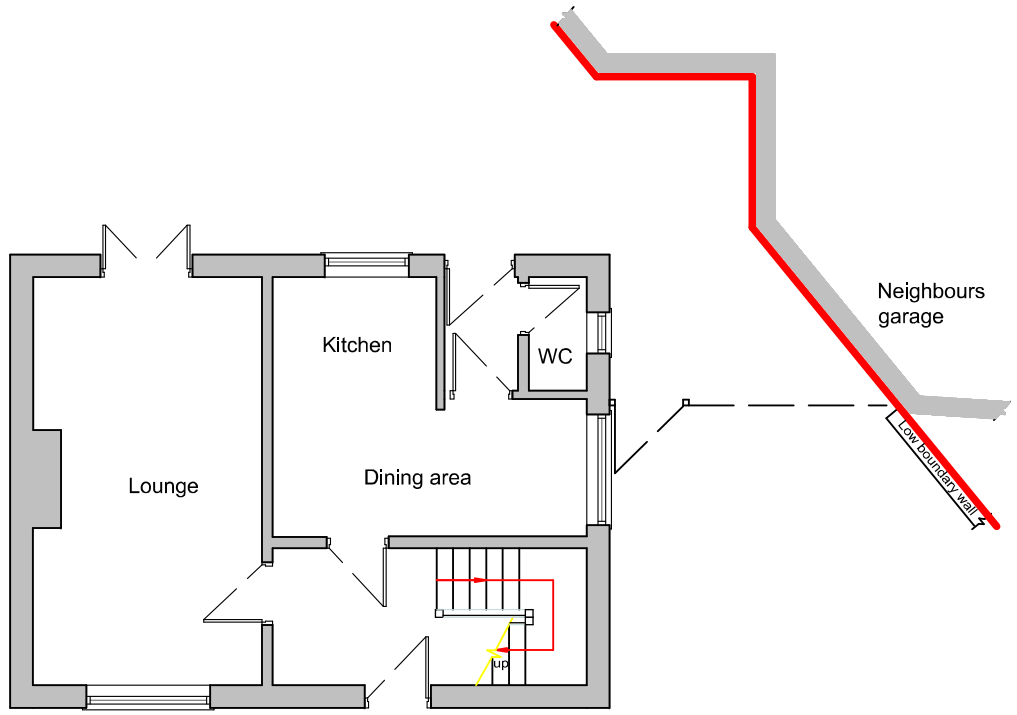

Ground floor plan

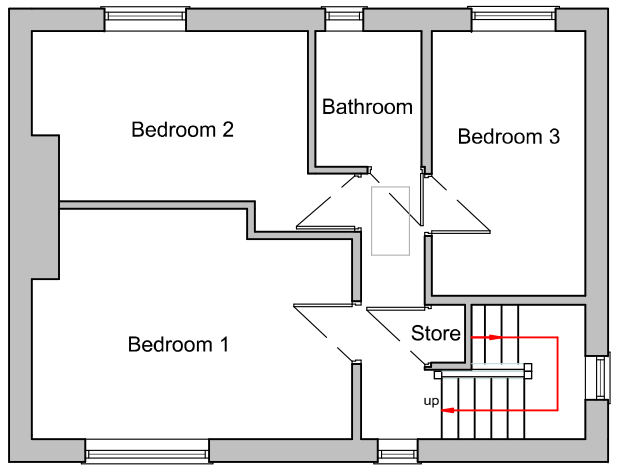

Upper floor plan

DBD Architectural Consultancy Ltd ©2017

1. Copyright is vested with DBD Architectural Consultancy Ltd.

2. All dimensions to be checked on site before proceeding.

3. Contractor to check/adjust dimensions of new work to suit existing conditions.
Do not assume existing structure or details are plumb, square or level.

4. Contractor must notify the architect of any discrepancies before proceeding.

5. All drawings to be read in conjunction with all other consultants drawings and specs.

Rev	Date	Description
C	28.08.17	Minor amendment
B	25.08.17	Minor amendment
A	10.08.17	Minor amendment

DBD Architectural Consultancy

DBD Architectural Consultancy Ltd
50 Broad Street, Leek,
Staffordshire, ST13 5NS
01538 383118
mail@dbdconsultants.co.uk
www.dbdconsultants.co.uk

Client
Mr and Mrs Bible
82 Haig road
Leek
ST13 6BZ

Project
Single storey side extension and loft conversion

Title
Plans and elevations as existing

Stage: Planning
Size: A3
Scale: 1:100
Date: 03.08.17
Job No: 1750-100
Drawing Number: PL 02C