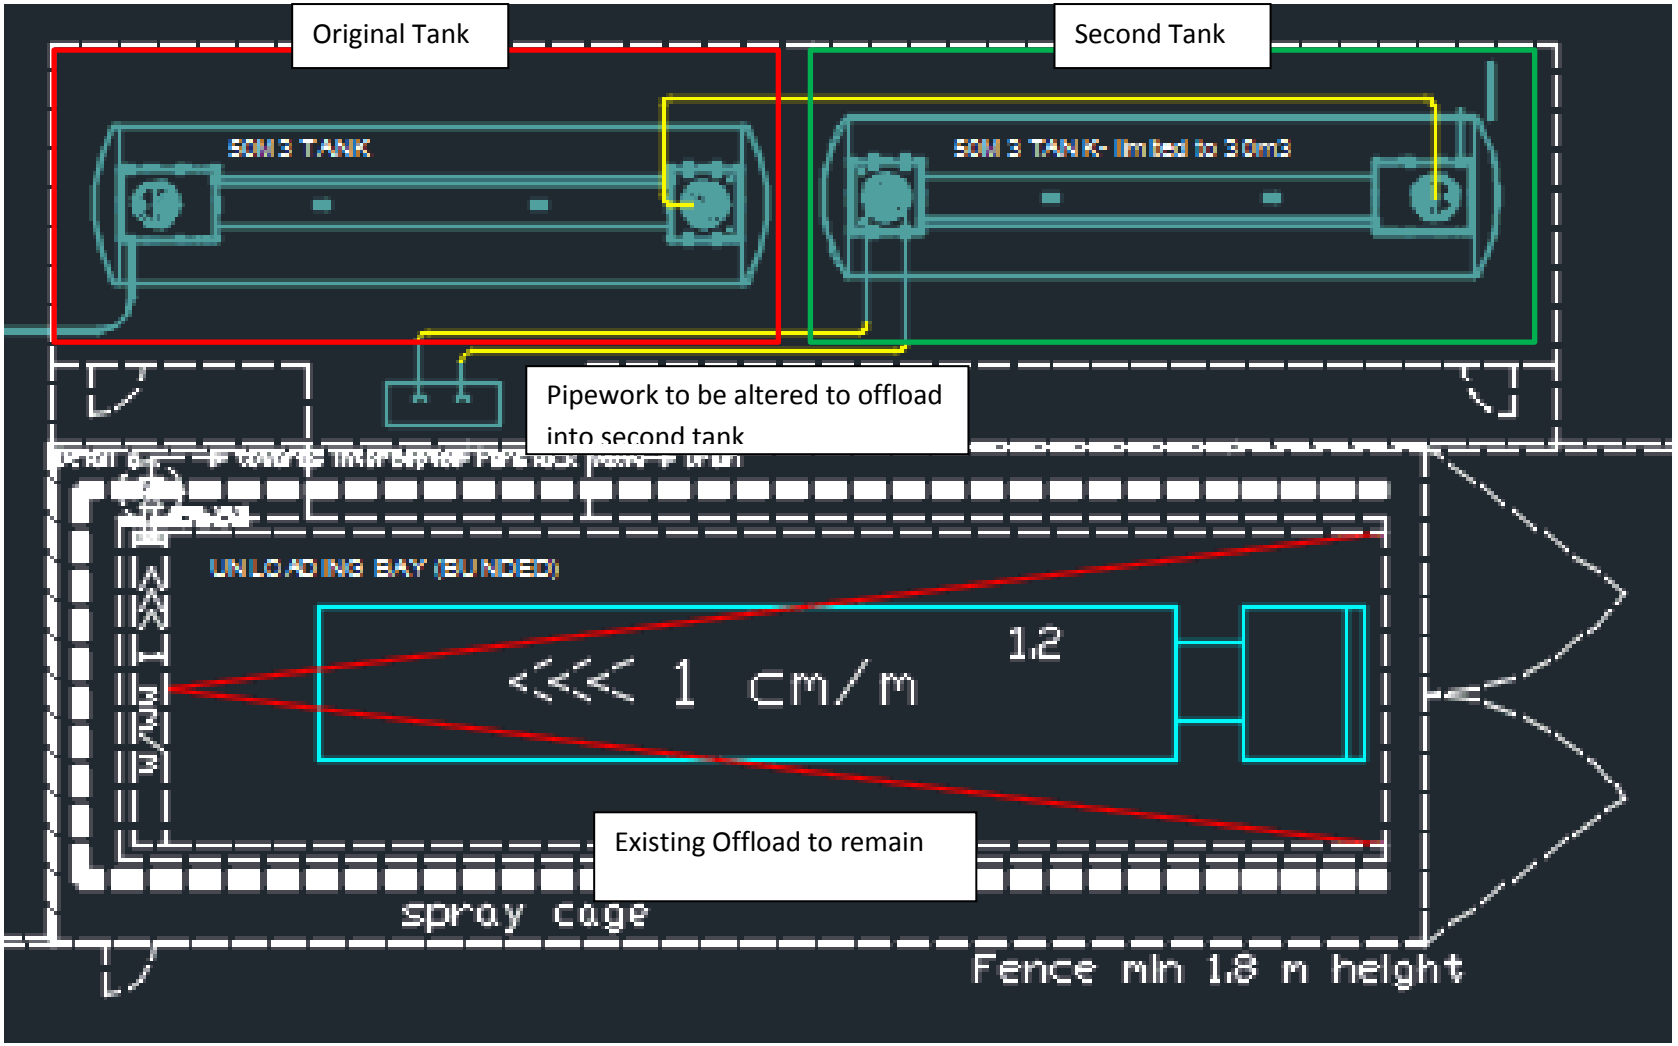
Original Tank
Second Tank
50M 3 TANK
50M 3 TANK- limited to 30m3
Pipework to be altered to offload into second tank
UNLOADING BAY (BUNDED)
1:2
<<< 1 cm/m
Existing Offload to remain
spray cage
Fence min 1.8 m height