ST3 7UN Site. Existing tank. Proposed 2nd Tank.

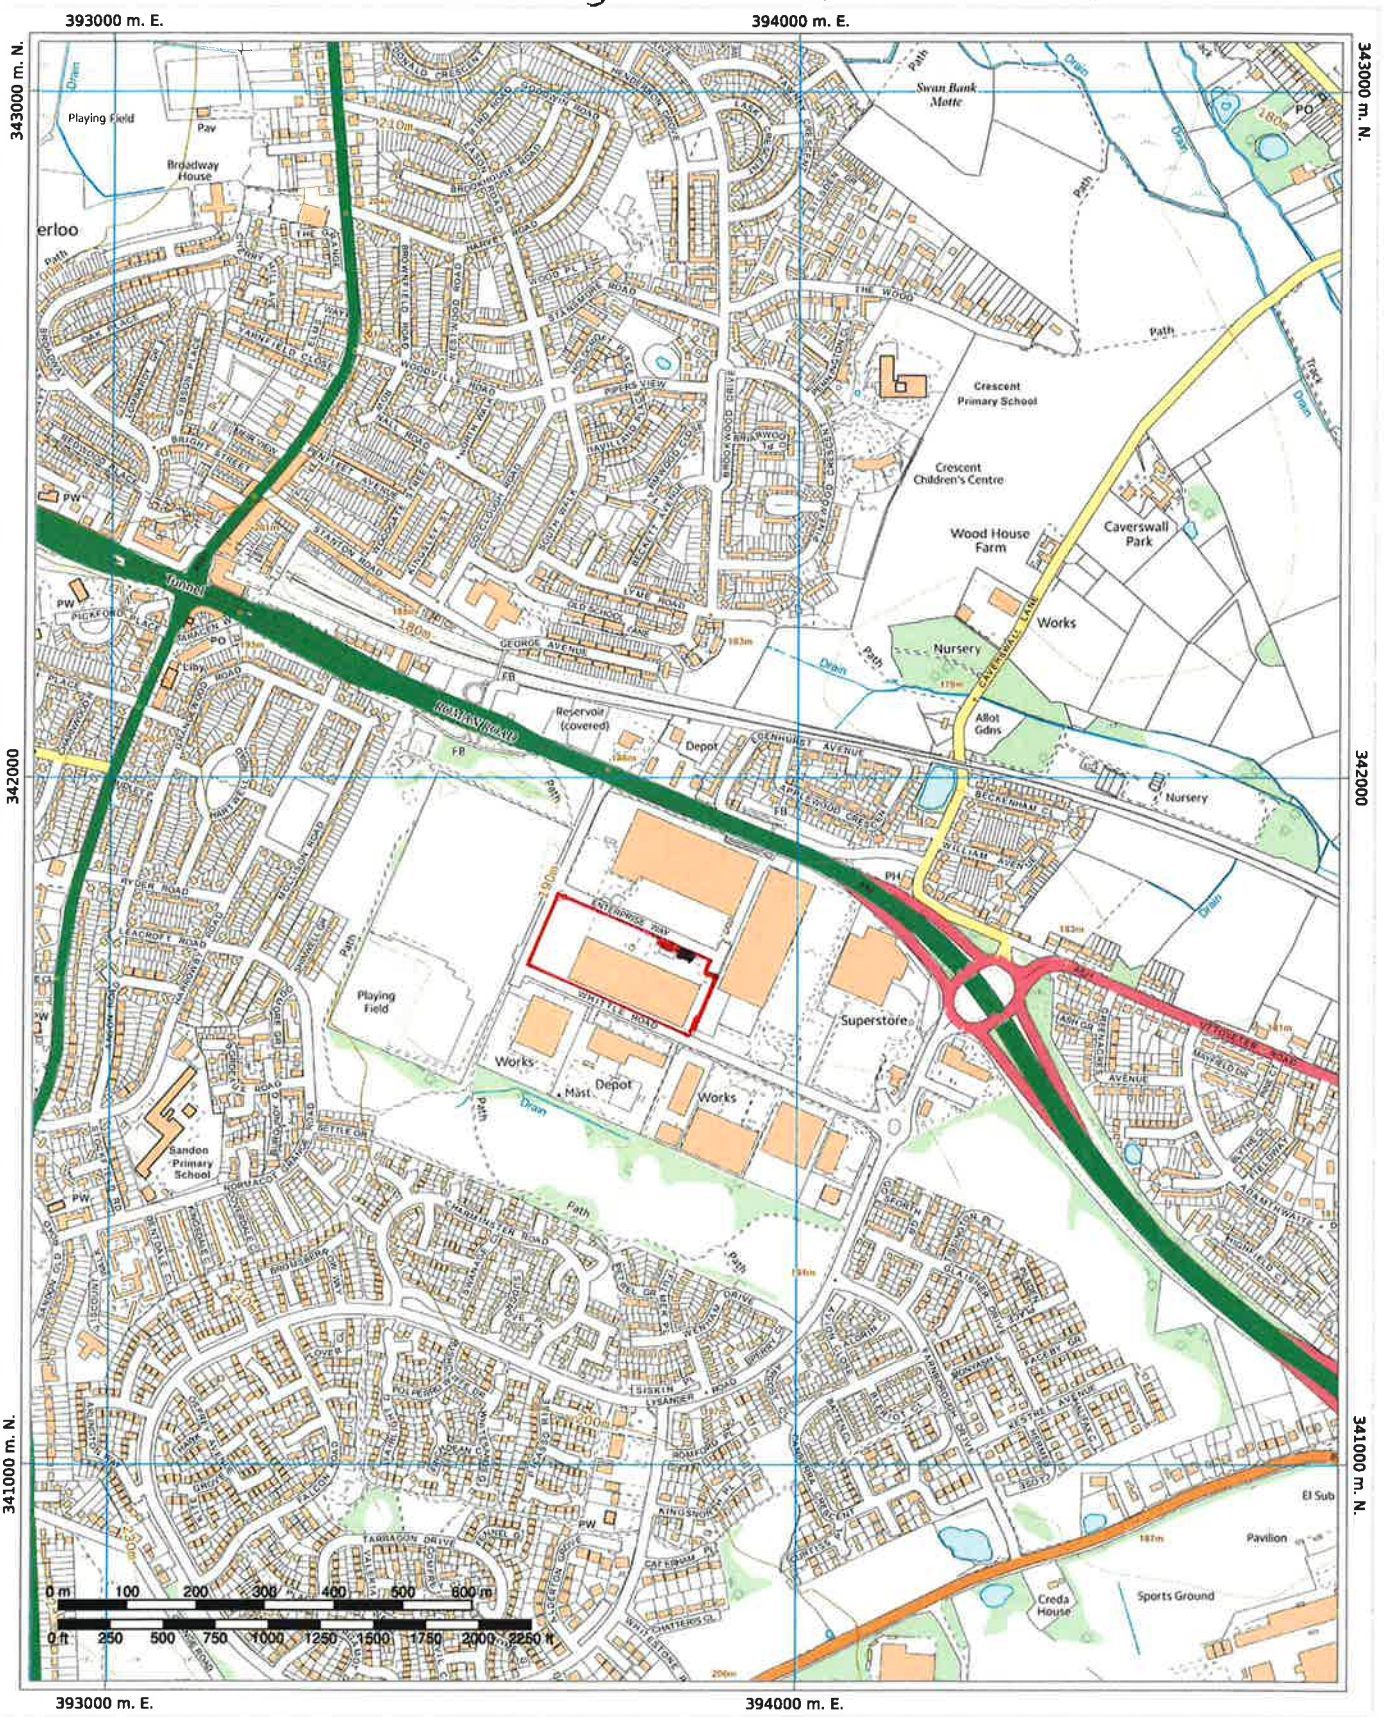

Bottom Left: 2°6'26"W 52°57'49"N Top Right: 2°4'45"W 52°59'6"N
Ground Scale 1:10,000

Date of Production: August 11th, 2017

© 2014-2017 DM Solutions Group, MapSherpa. All rights reserved

Full data attribution: www.mapsherpa.com/data/os/#topo10k