NORTH WEST ELEVATION

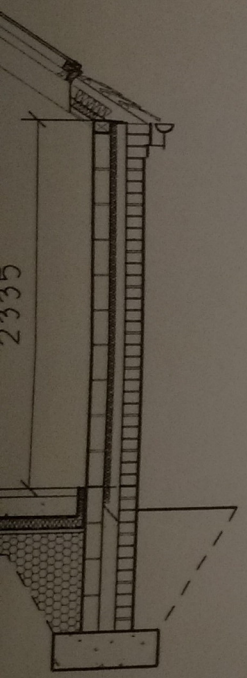

STAFFORDSHIRE MOORLANDS DISTRICT COUNCIL
BUILDING CONTROL AND ENGINEERING

THE APPLICATION TO WHICH THIS PLAN RELATES HAS ONLY BEEN GRANTED
CONDITIONAL APPROVAL
UNDER THE BUILDING REGULATIONS

CRAIG HATTON MBA, MRICS.
HEAD OF BUILDING CONTROL AND ENGINEERING

04/ 01155BC

Site

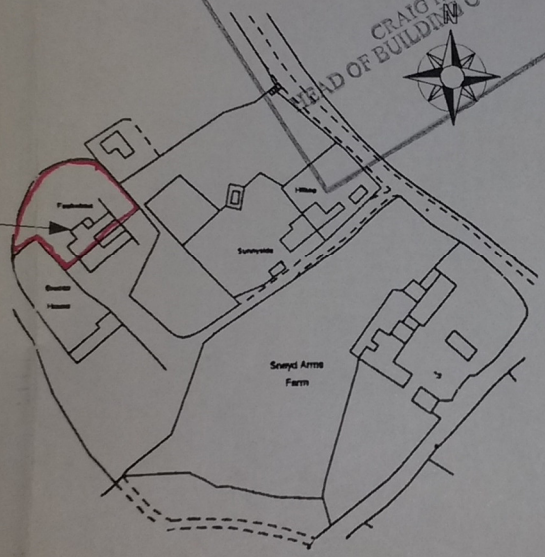

LOCATION PLAN Scale 1:2500

Mr D. E. PEARSON

SINGLE STOREY EXTENSION TO
FAIRHOLME,
BASFORD GREEN,
Nr CHEDDLETON, ST13 7ER

WORKING DRAWING

Date OCT 2004	Scale 1:100/1:50
Drg No. 2004-1262-04	Drawn AMB
Rev.	

SAMMONS LIMITED Architectural
British Institute of Architectural Technologists

10 Cawdry Buildings, Fountain Street, Leek. ST13 6JP
Telephone + Fax 01538 386002
E-mail: mail@sammonsltd.fsnet.co.uk

This drawing is copyright. Do not scale.
All dimensions must be checked prior to commencement.