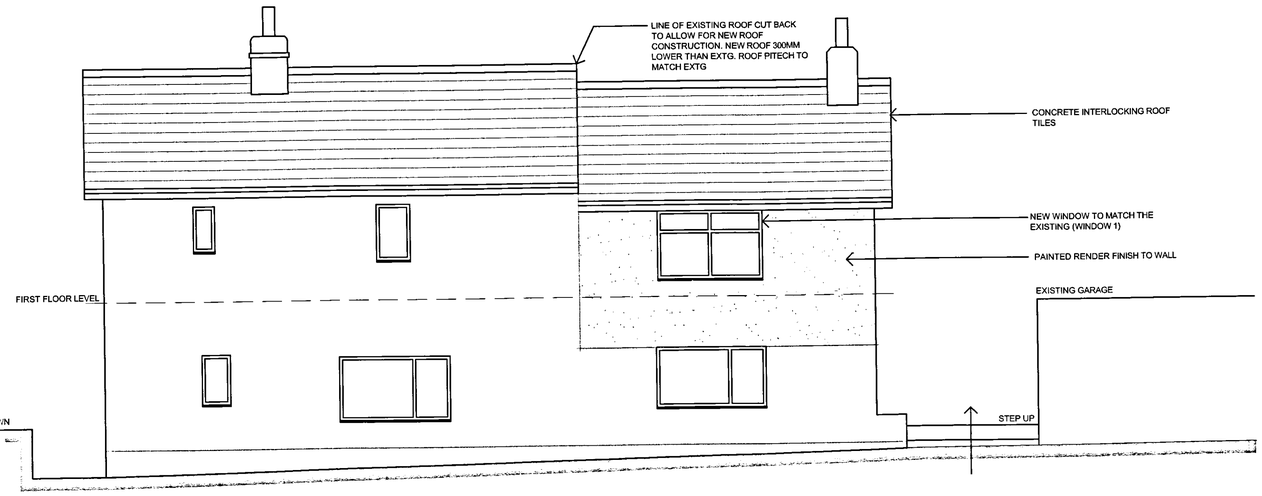

EXISTING REAR ELEVATION 1:50



EXISTING FRONT ELEVATION 1:50

END ELEVATION 1:50

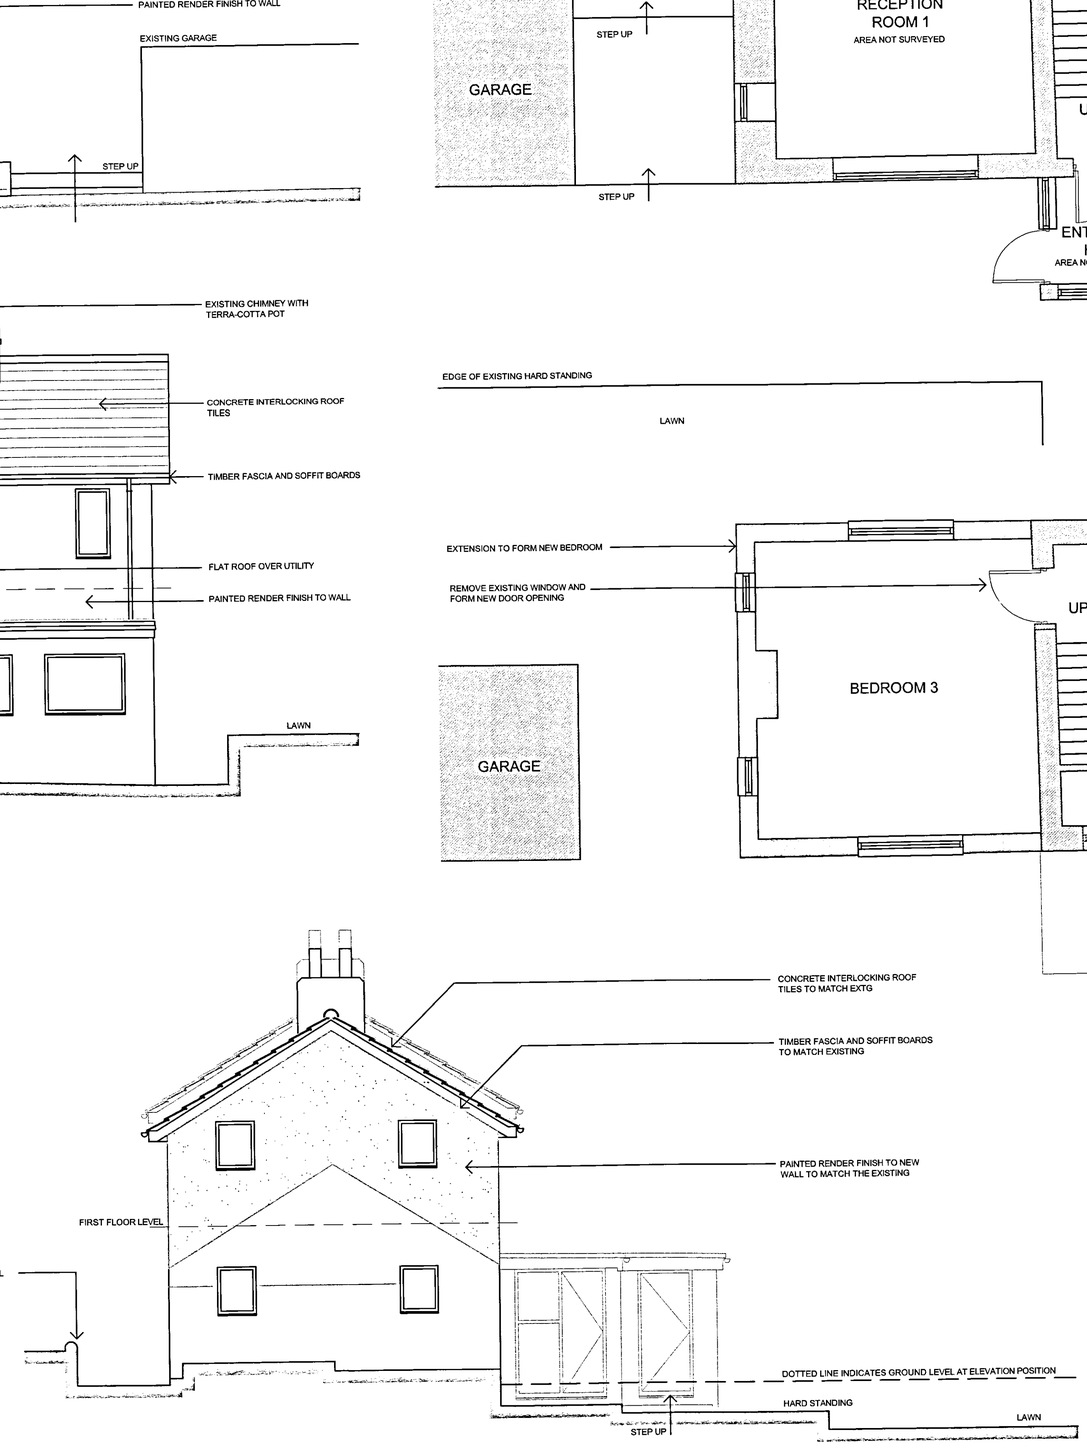

END ELEVATION 1:50

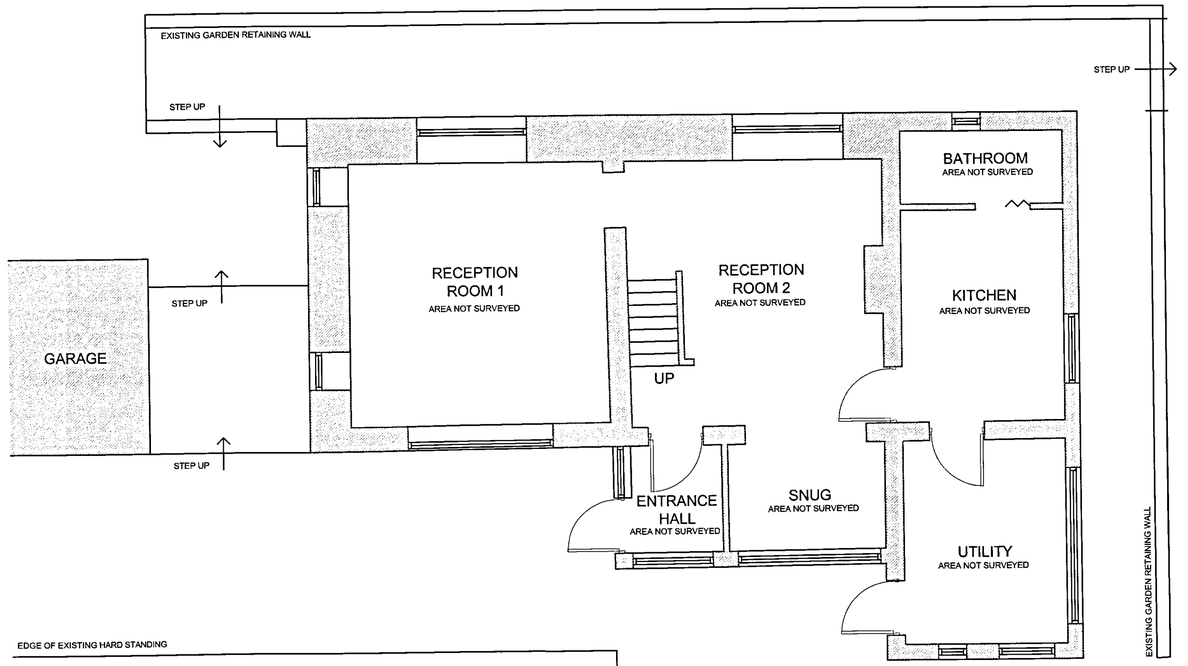

GROUND FLOOR PLAN 1:50

FIRST FLOOR PLAN 1:50

_	--	_/_/_
Rev A	DWG REVISED IN LINE WITH PLANNING AUTHORITIES COMMENTS	Oct 09

PLANNING APPLICATION DRAWING

- Mr. E Baskefield
- **Project:** Alterations and Extension to Rose Cottage Eaves Lane, Bucknall
- **Title:** Proposed Plans & Elevations
- **Drawing No:** PL 02 A **Scale:** 1:50 **Date:** October 2009

© Copyright reserved