PROPOSED EXTENSION TO No 10 SMOKIES WAY BIDDULPH STAFFS SCALE 1/50 DATE NOV 09

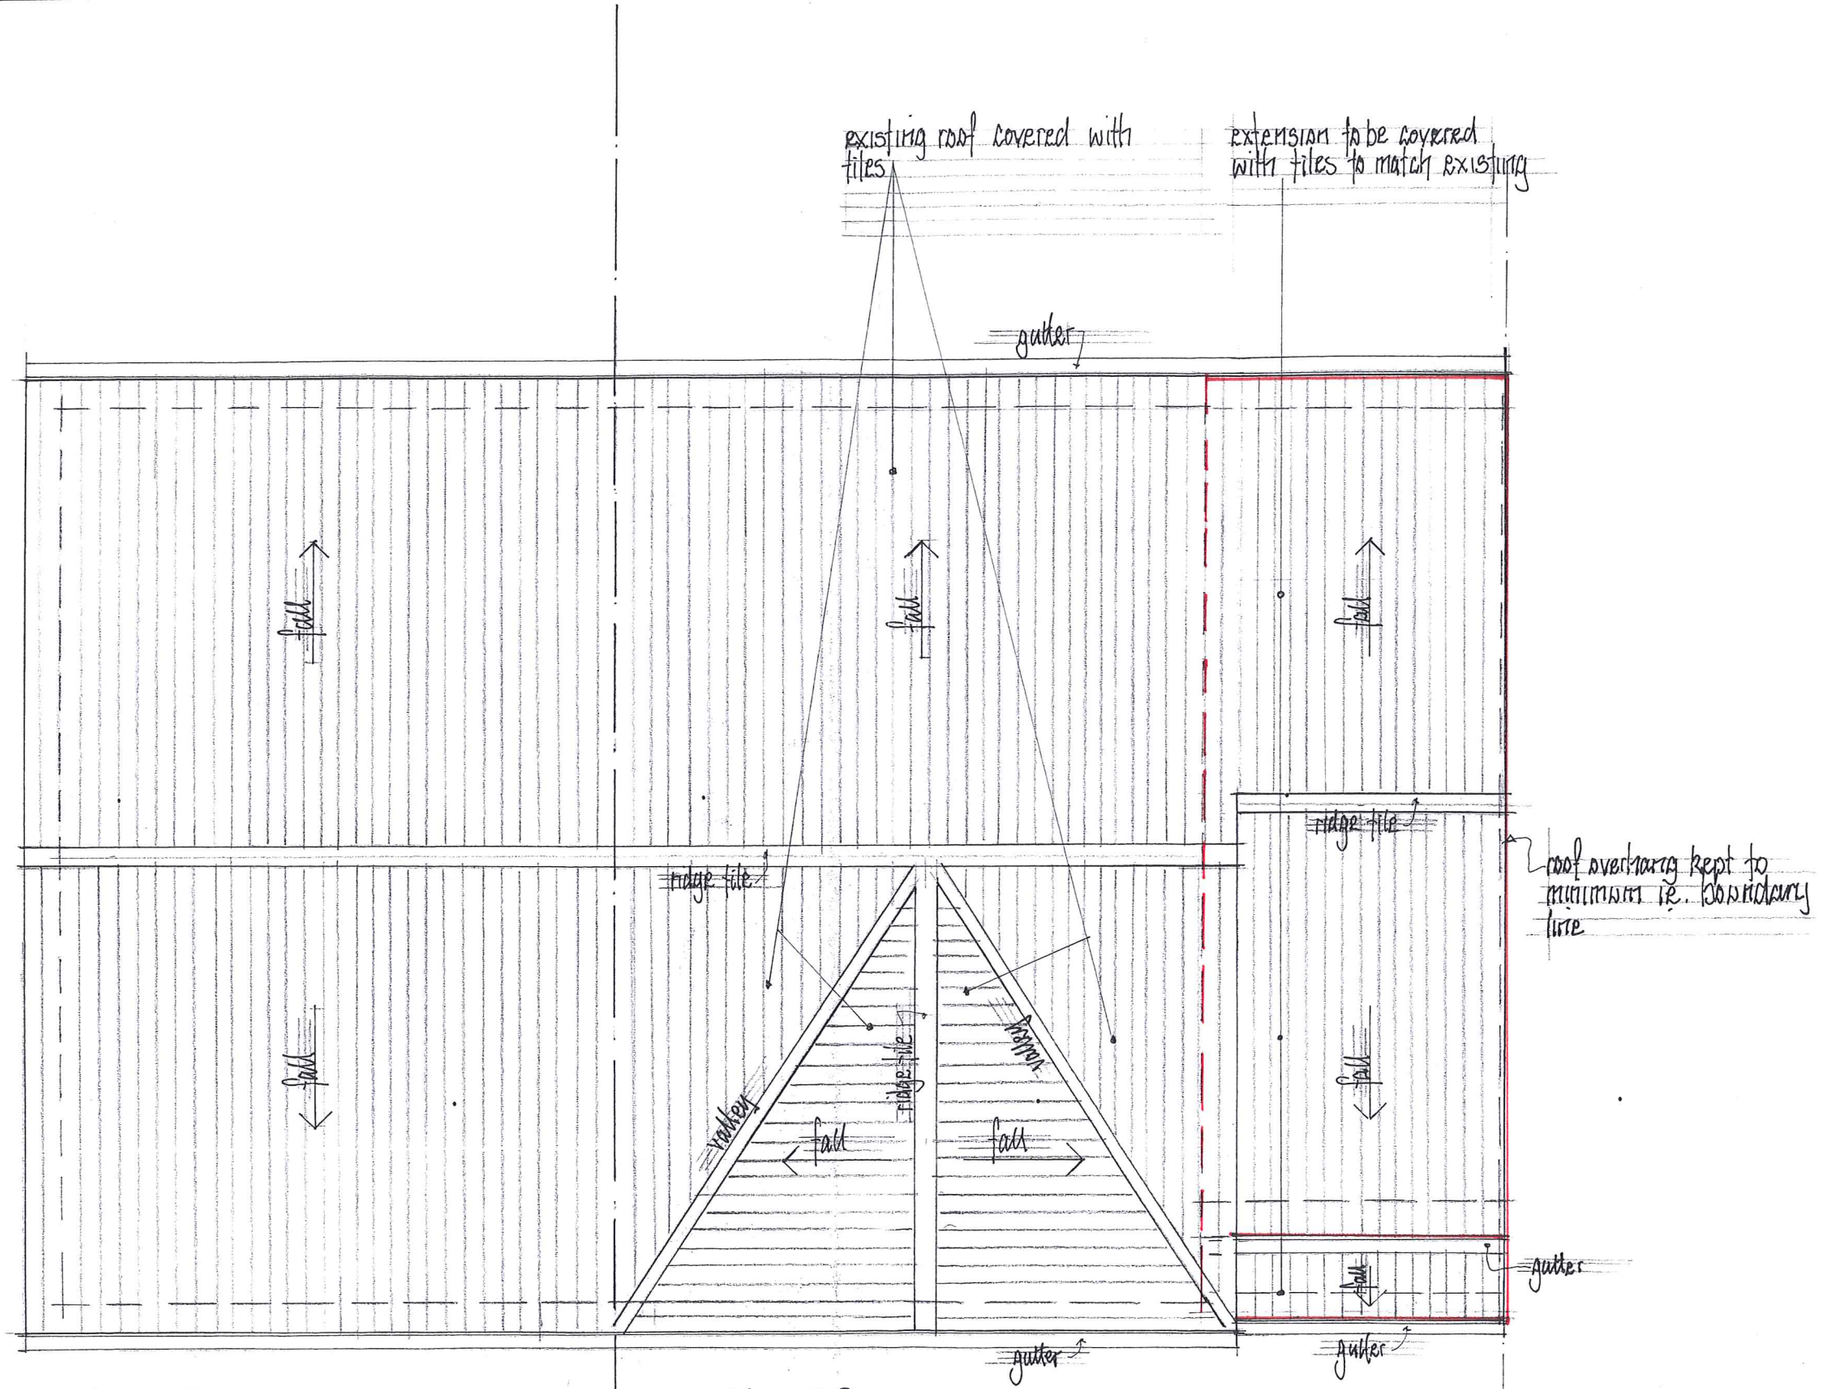

No 12

No 10

Existing / Proposed Roof Layout Plan

09/0997/FUL 20 NOV 2009 - SMD