SCALE

0 1m 5m 10m

Cable Path

AP CEILING MOUNTED
CABLE RUN VIA EXISTING
TRAYS TO BASEMENT CEILING

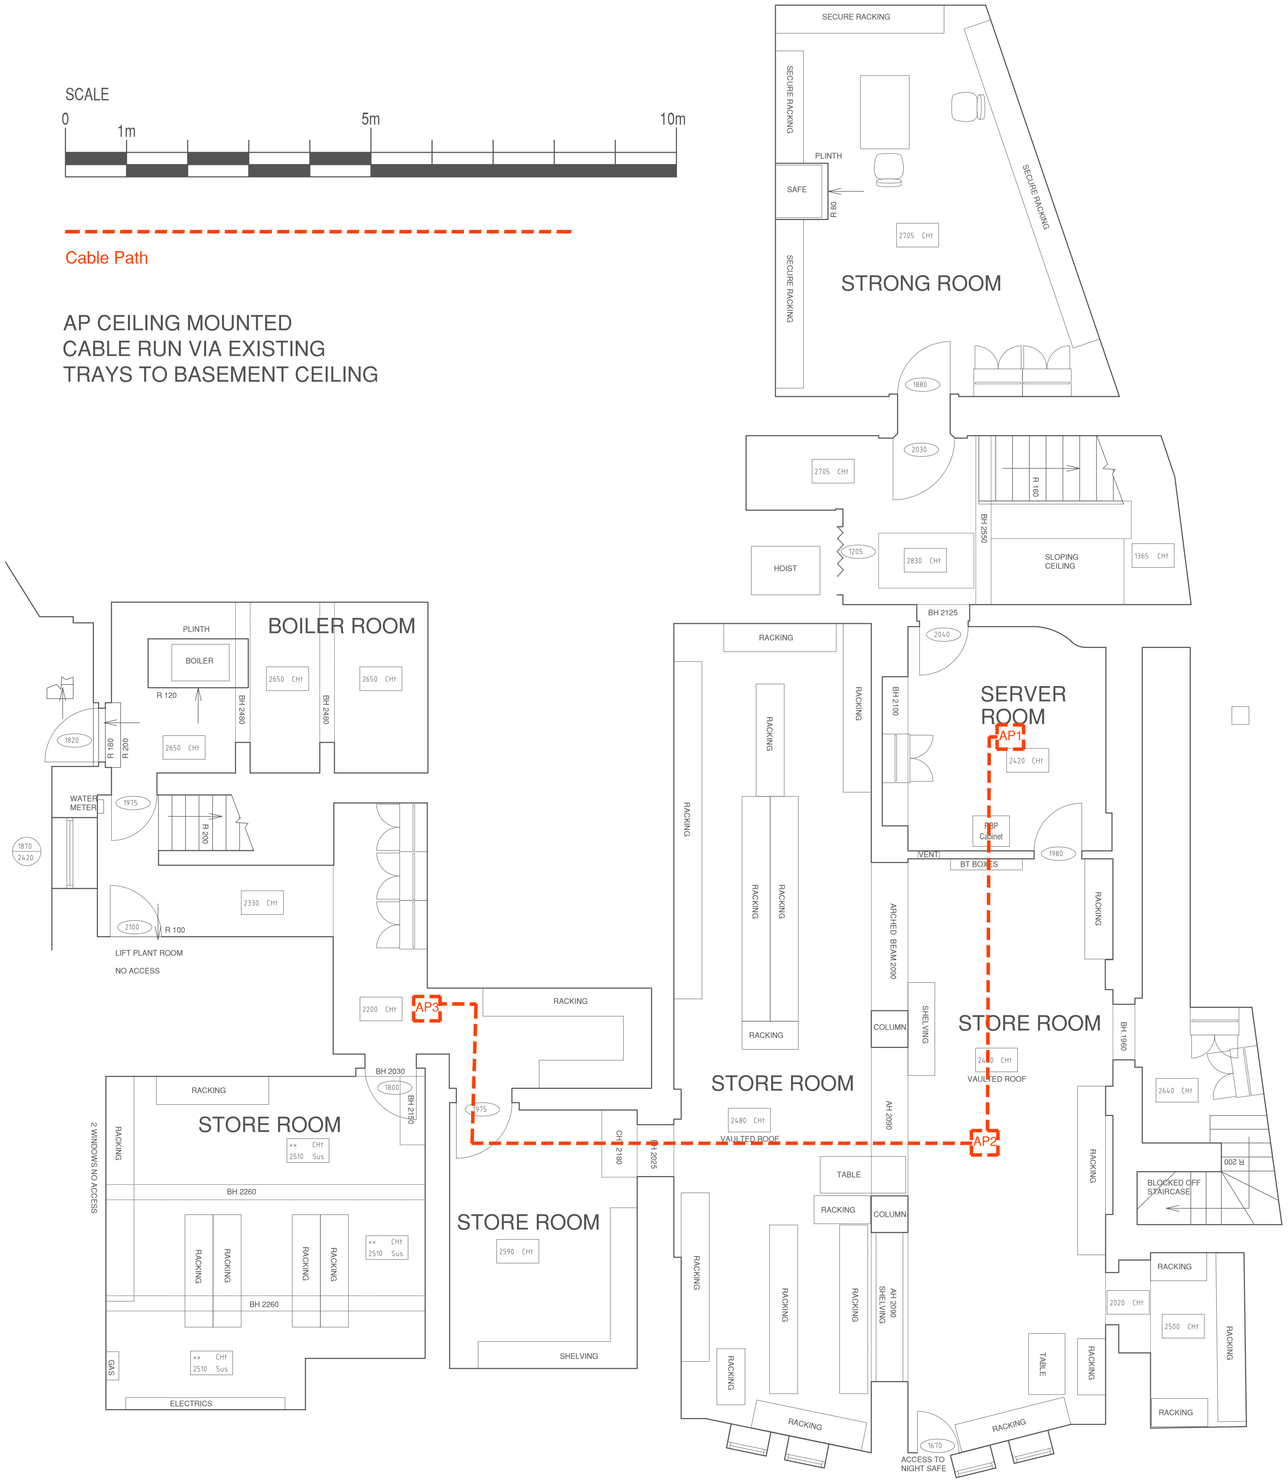

Group Property

Notes:

This drawing is the copyright and property of The Royal Bank of Scotland plc.
It must not be copied or published without written consent.

rev	description	date

RBS
The Royal Bank of Scotland Group

project
LEEK
24 DERBY STREET, LEEK
STAFFORDSHIRE, ST13 5AF

title
BASEMENT
AS PROPOSED

scale
1:50 @ A1

drn	chk	app
JW	-	-
date	date	date
04/09/2017	-	-

consultants' drawing number
-

brand

rbs drawing number
3641/G10/BA

rev.