
Notes

- Copyright in this drawing remains the property of BM3 Architecture Limited.
- Do not scale this drawing. Work to figured dimensions only.
- Contractors and consultants are to advise BM3 Architecture Limited of any discrepancies.

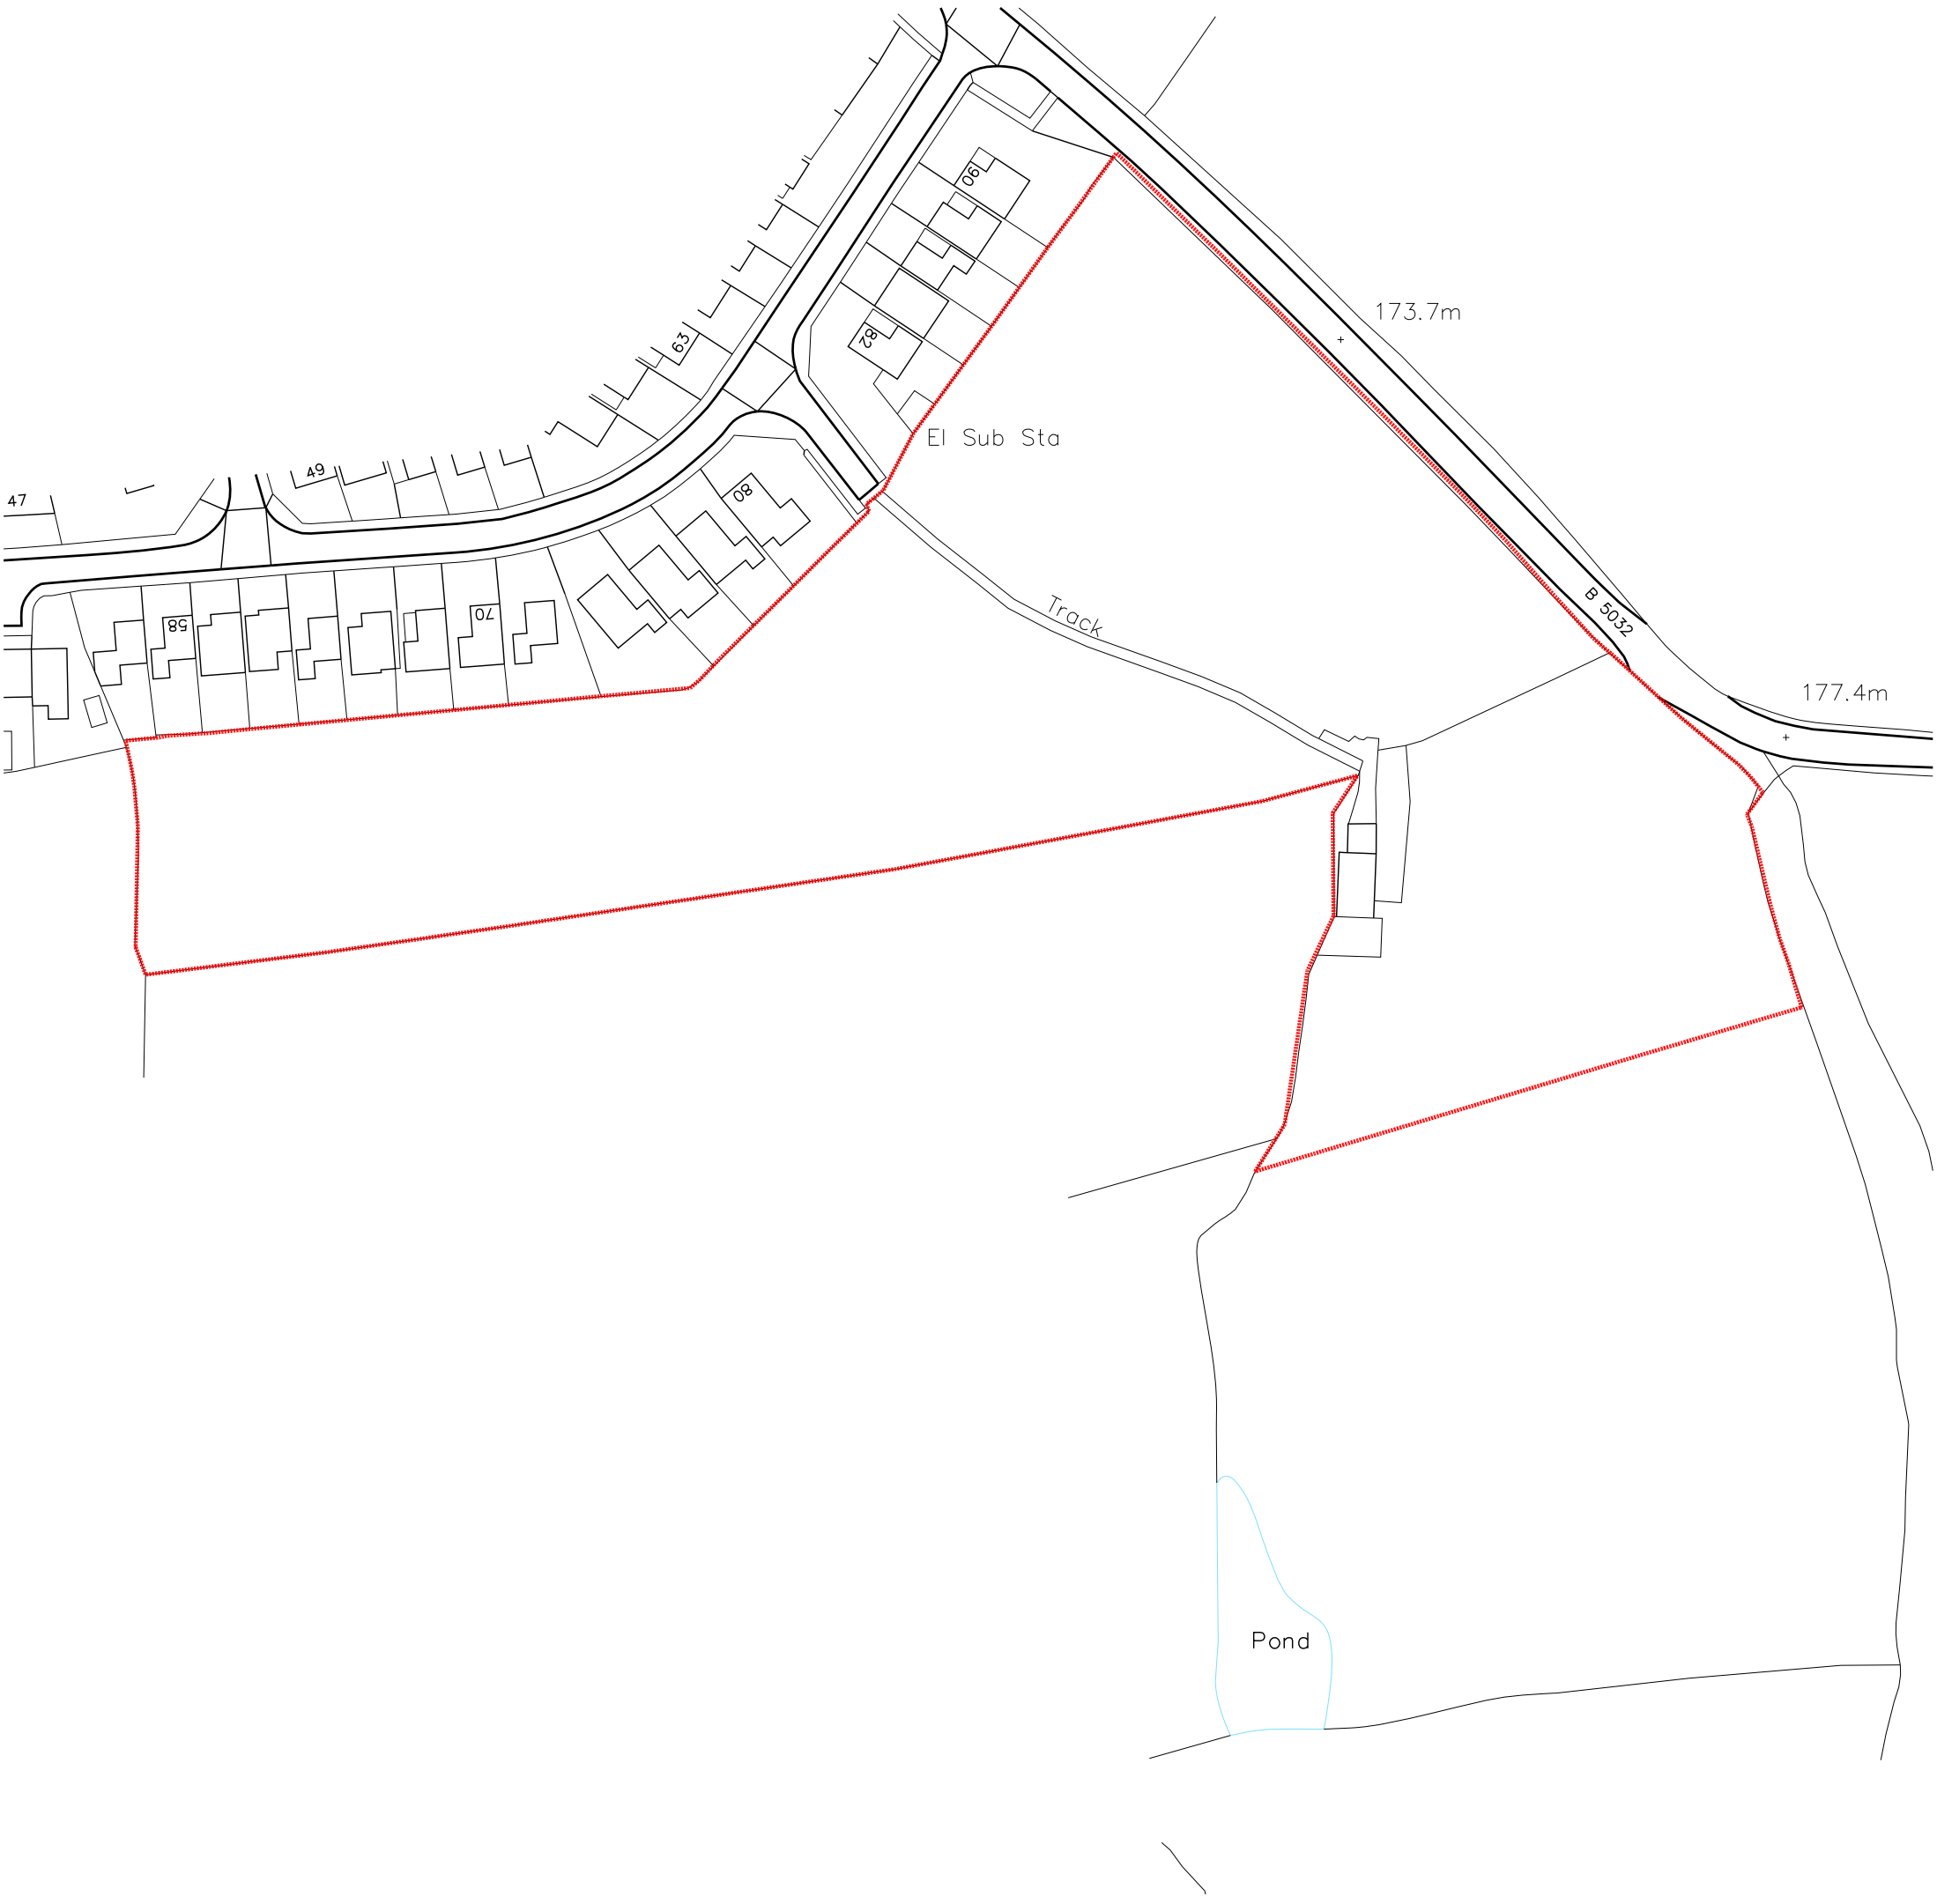

KEY

Site Boundary

PLANNING

Revision	Date	By	Chkd	Project	Drawing	Client
A	99.99.99	ZZ	ZZ	ASHBOURNE ROAD CHEADLE STOKE-ON-TRENT	LOCATION PLAN	Keepmoat PROMISE. DELIVERED.

Scale	Dated	Job No.	Drawing No.	Drawn by	Checked	CiSfb Element	Revision
1:1250@A3	17.07.17	70160	D06	NV	--	PLANNING	-

BM3

Birmingham Office 28 Pickford Street, Digbeth, Birmingham, B5 5QH T. 0121 633 0000 F. 0121 633 0300 E. design@bm3.co.uk