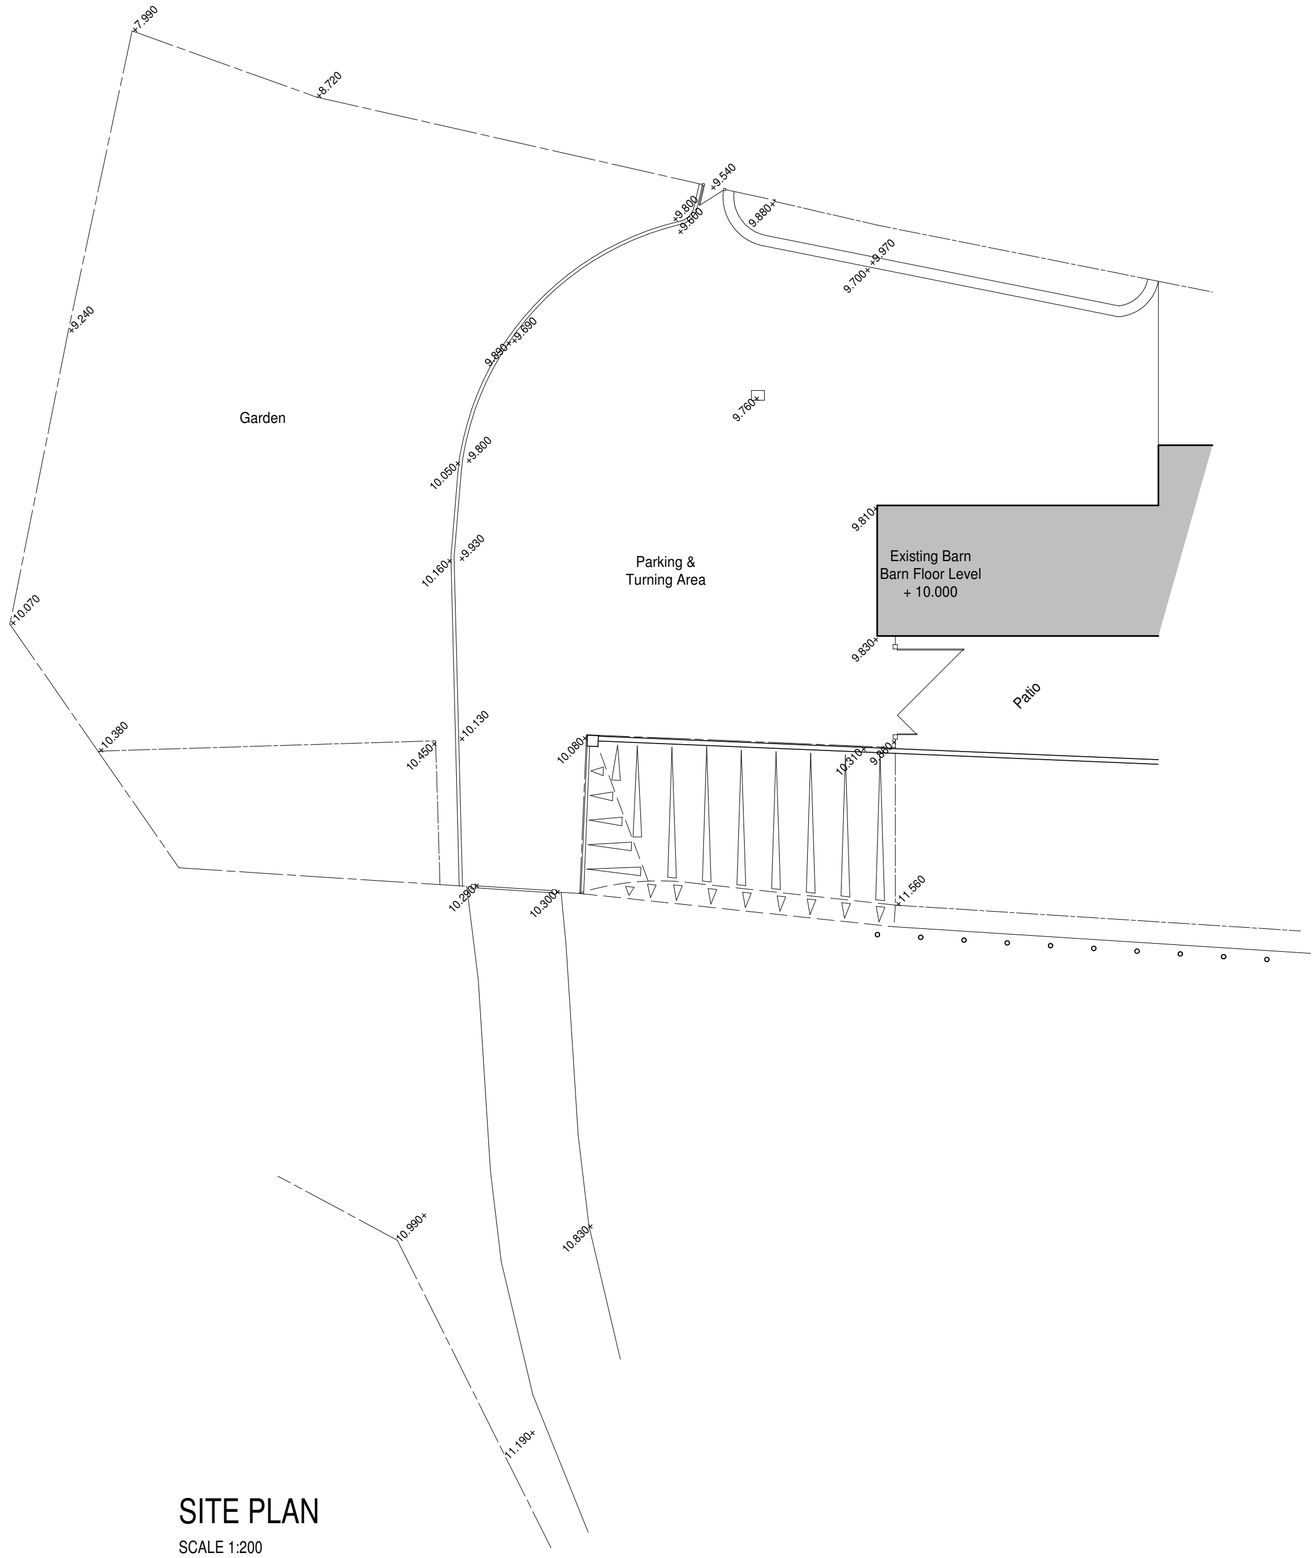

SITE PLAN

SCALE 1:200

0.0m 5.0m 10.0m

Scale Bar at 1:200

MR & MRS J. HARRISON

PROPOSED STABLES AT
UPPER FERNYHILL BARN,
BASFORD,
NEAR CHEDDLETON,
LEEK,
STAFFORDSHIRE,
ST13 7ET

EXISTING CONDITIONS

Date	Sheet	Scale
OCT 2009	A2	1:200
Drg No.	Rev.	Drawn
2009-1599-10	-	AB

Rev.

SAMMONS Architectural LIMITED
Chartered Institute of Architectural Technologists

10 Cawdry Buildings, Fountain Street, Leek. ST13 6JP
Telephone + Fax 01538 386002
E-mail: info@sammonsltd.co.uk

This drawing is copyright. Do not scale.
All dimensions must be checked prior to commencement.