


Site plan as existing 1-200





Site plan as proposed 1-200

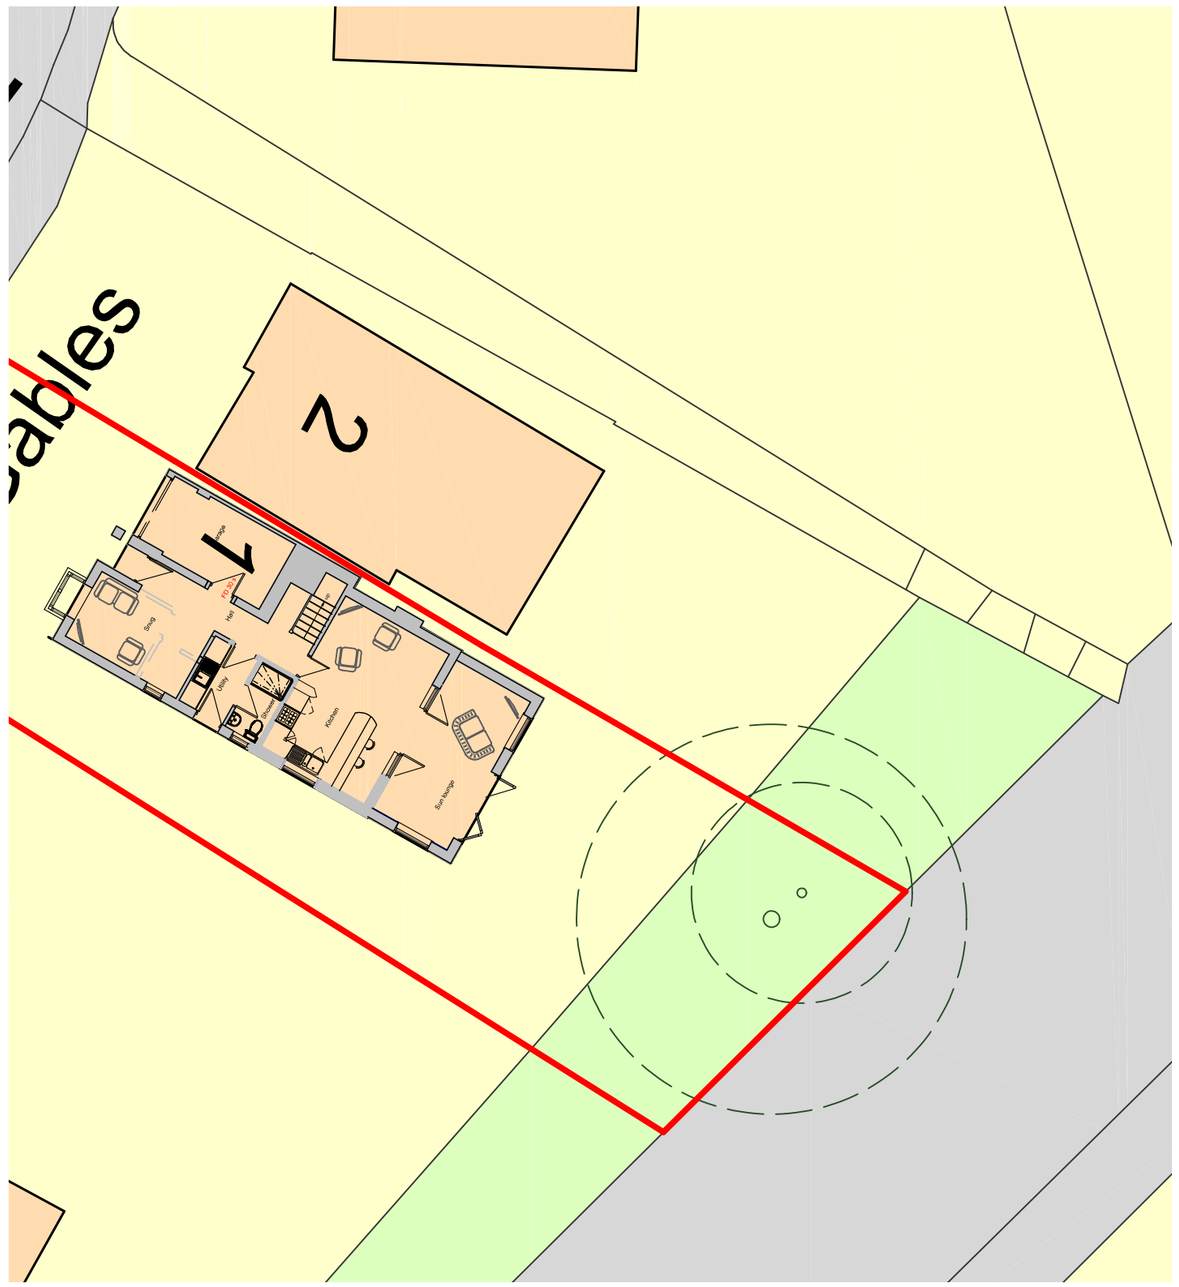

Ordnance Survey, (c) Crown Copyright 2016. All rights reserved. Licence number 100022432

Site location plan 1-1250

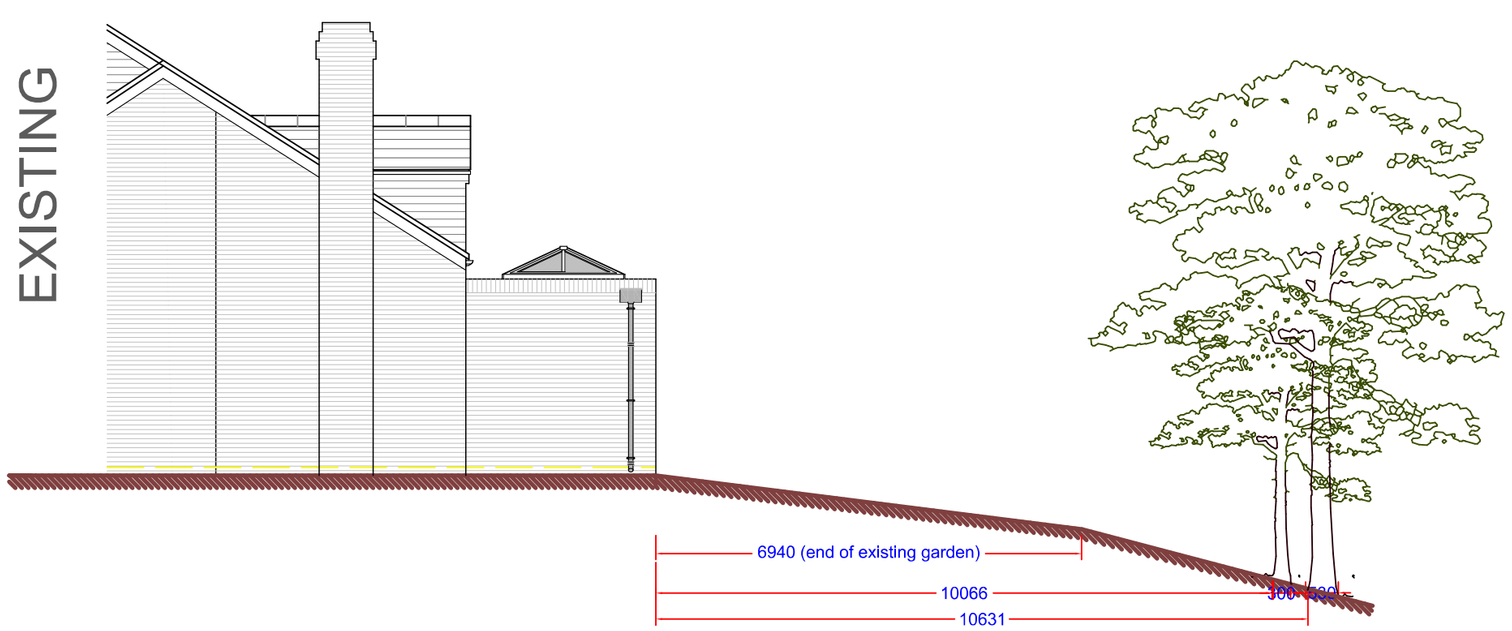

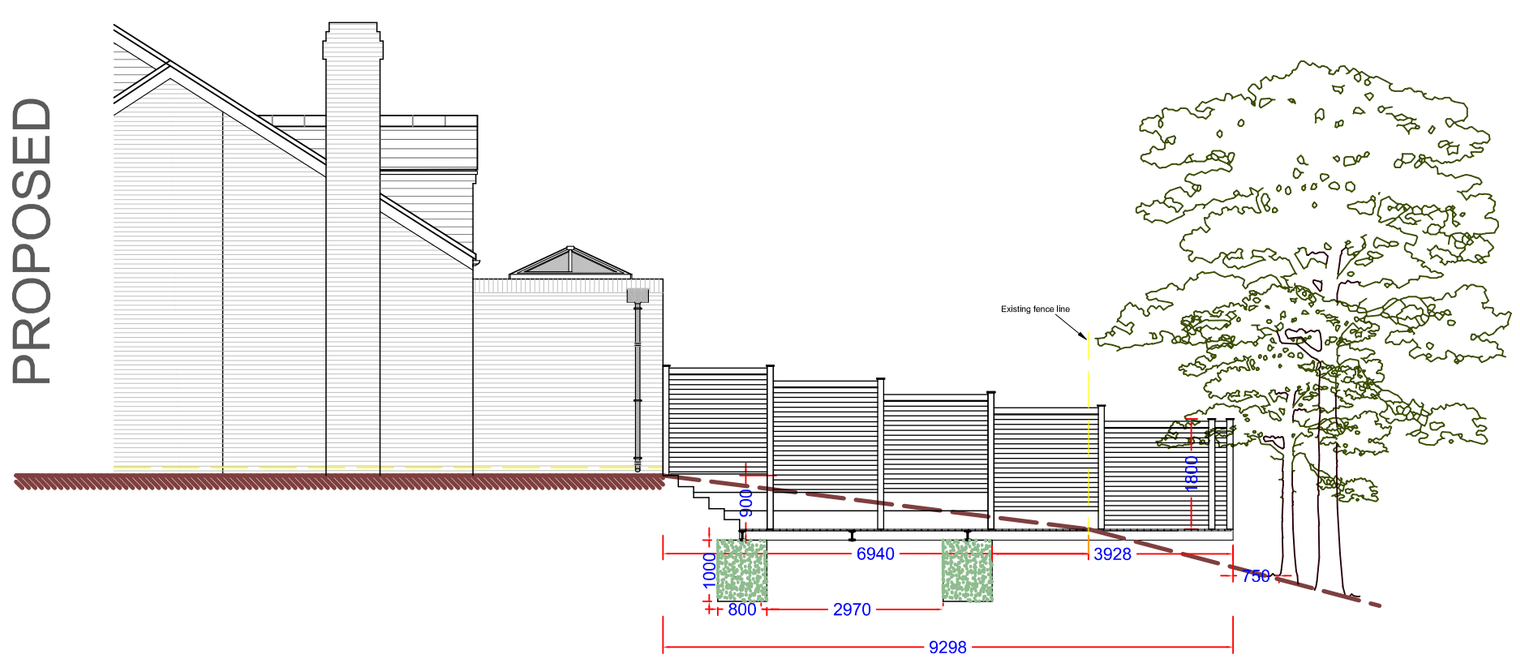

DBD Architectural Consultancy ©2017

1. Copyright is vested with DBD Architectural Consultancy.

2. All dimensions to be checked on site before proceeding.

3. Contractor to check/adjust dimensions of new work to suit existing conditions.
Do not assume existing structure or details are plumb, square or level.

4. Contractor must notify the architect of any discrepancies before proceeding.

5. All drawings to be read in conjunction with all other consultants drawings and specs.

Rev	Date	Description

DBD Architectural Consultancy

DBD Architectural Consultancy Ltd
50 Broad Street, Leek,
Staffordshire, ST13 5NS
01538 383118
mail@dbdconsultants.co.uk
www.dbdconsultants.co.uk

Mr and Mrs Cross
1 The Gables
Lake road, Rudyard
Client

Alterations to rear garden and front door
Project

Title
site plans and section through

Stage: Planning
Size: A2
Scale: 1:100 1:200 1:1250
Date: 08.05.17
Job No: 1428-100
Drawing Number: PL 11