

N

Metres
01 02 03 04 05 10


SCALE 1:100

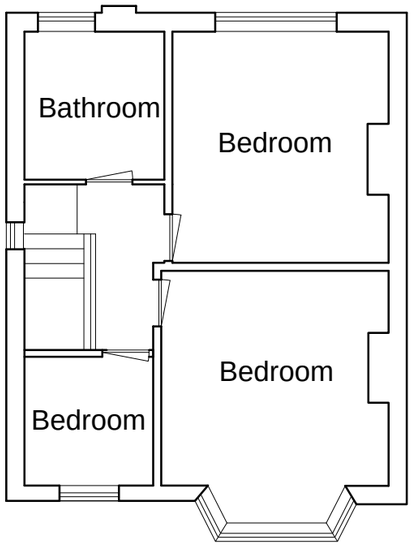

First Floor Plan

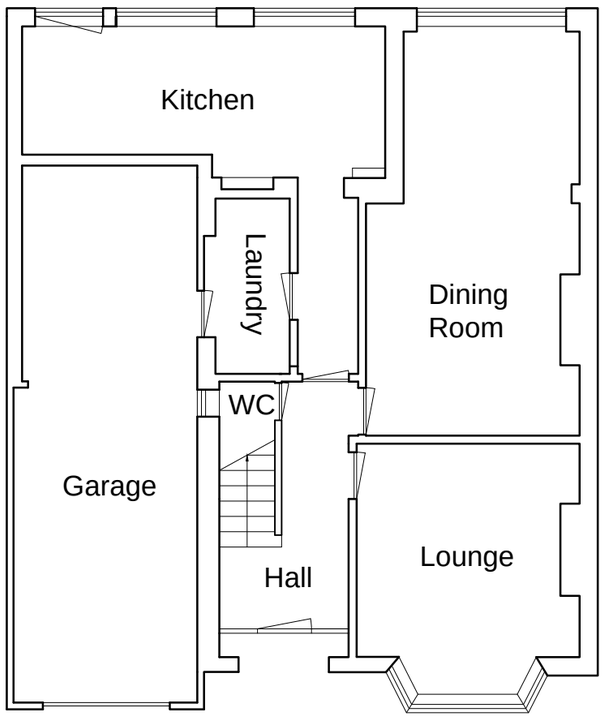

Ground Floor Plan

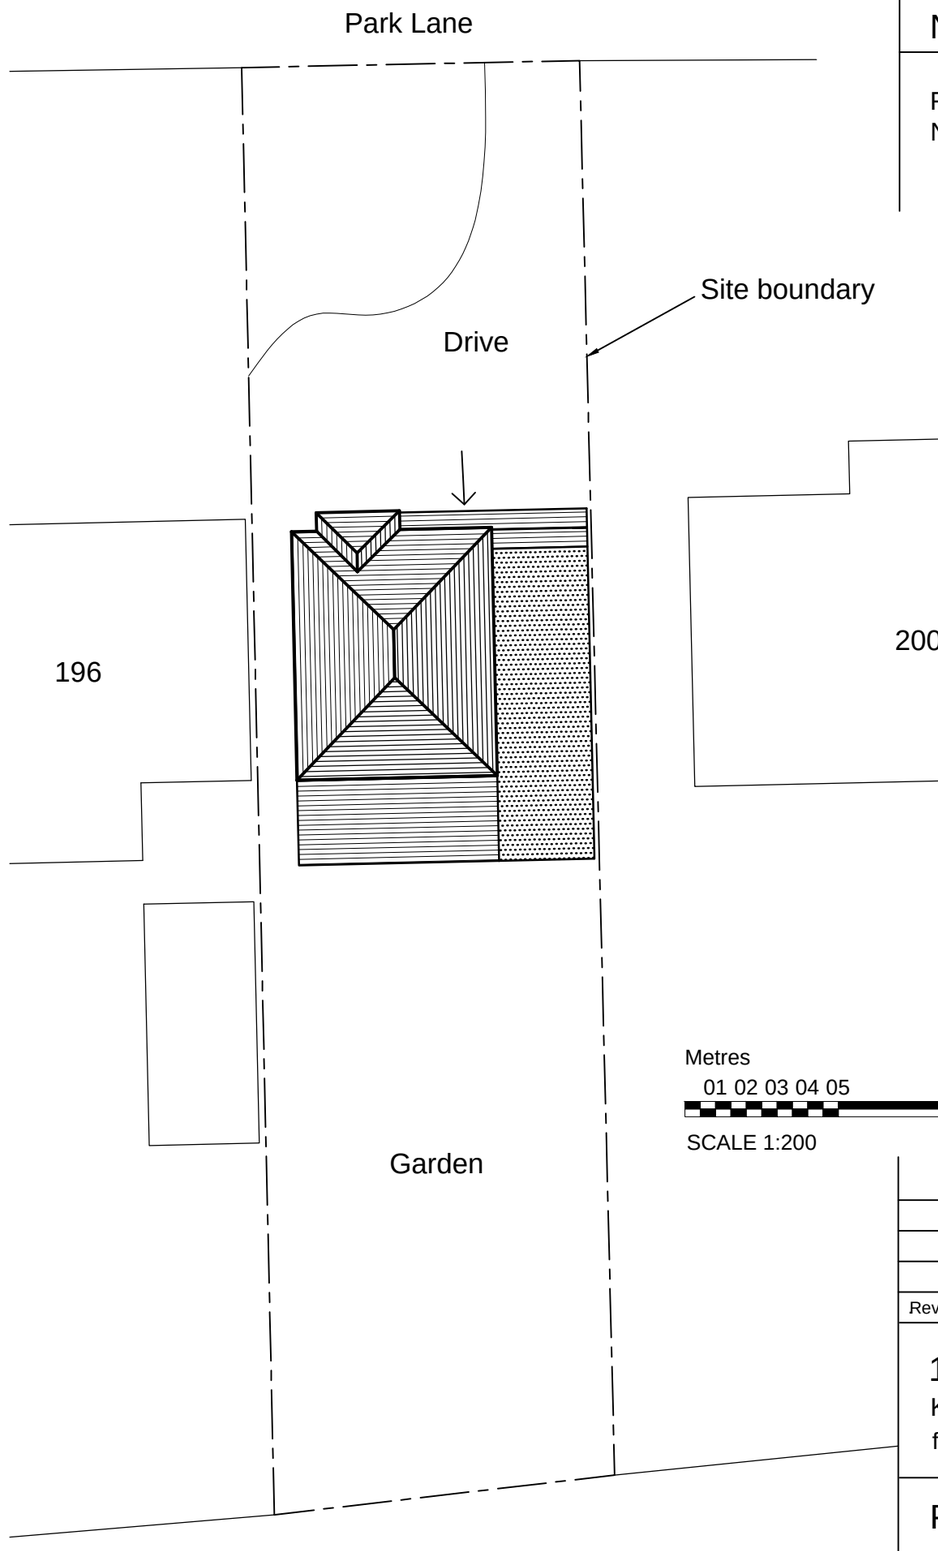

Metres
01 02 03 04 05 10 15 20

SCALE 1:200

Site/Block Plan (1:200)

N

NOTES

For planing purposes only.
Not for construction.

Rev A	31/08/17	Minor amendments

198 Park Lane

Knypersley, ST8 7PN
for Mr & Mrs Ashmore-Howard

Plan As Existing

scale	1:100; 1:200 @A3	
date	August 2017	
dwg no.	170802_EX_001	rev A