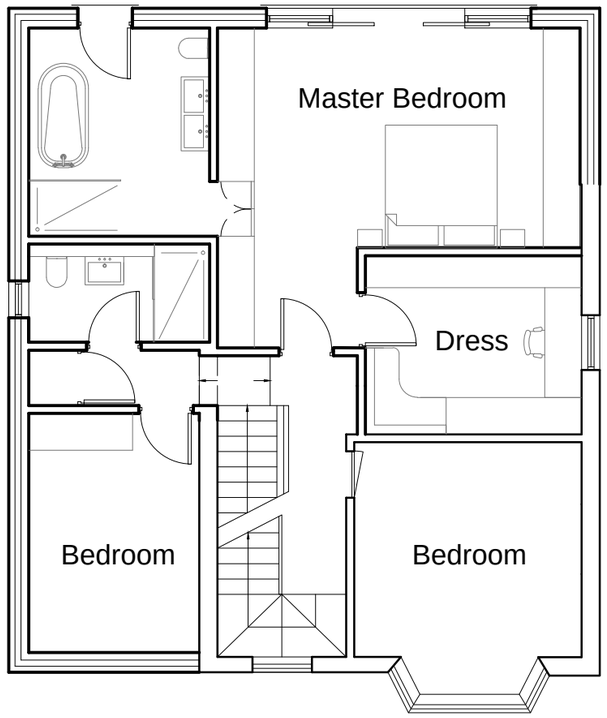

First Floor Plan

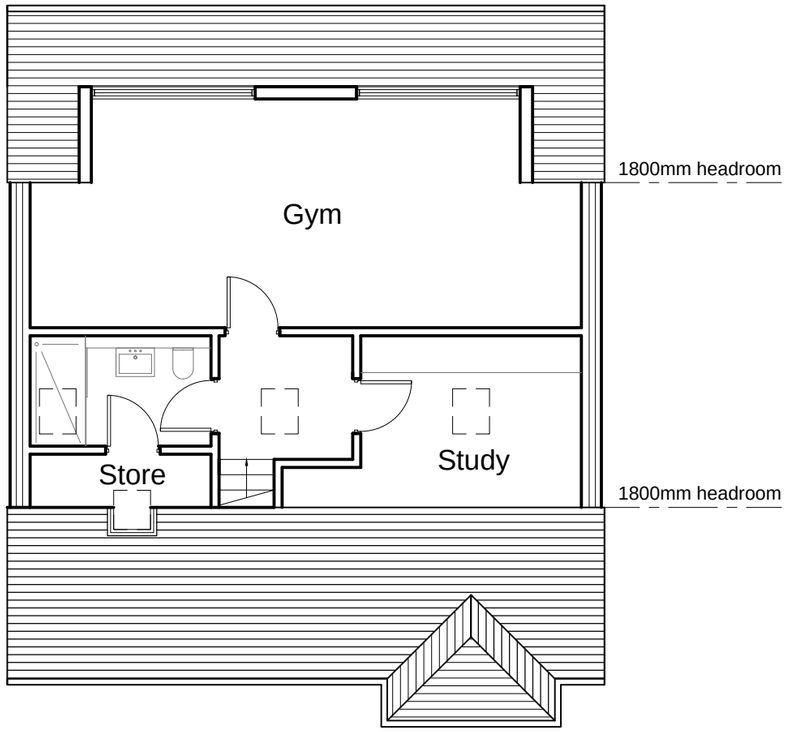

Second Floor Plan

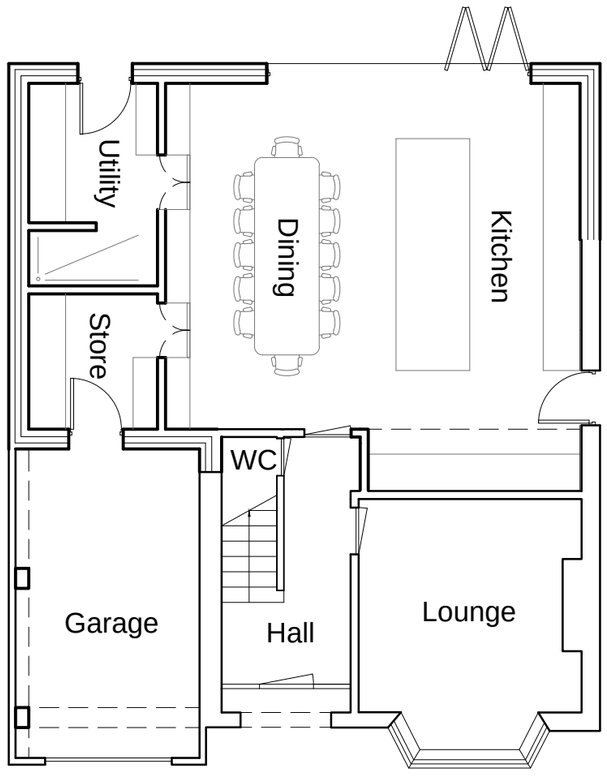

Ground Floor Plan

Metres
01 02 03 04 05 10

SCALE 1:100

N

NOTES

For planing purposes only.
Not for construction.

Rev A	31/08/17	Minor amendments

198 Park Lane
Knypersley, ST8 7PN
for Mr & Mrs Ashmore-Howard

Plan As Proposed

scale	1:100 @A3	
date	August 2017	
dwg no.	170802_PR_001	rev A