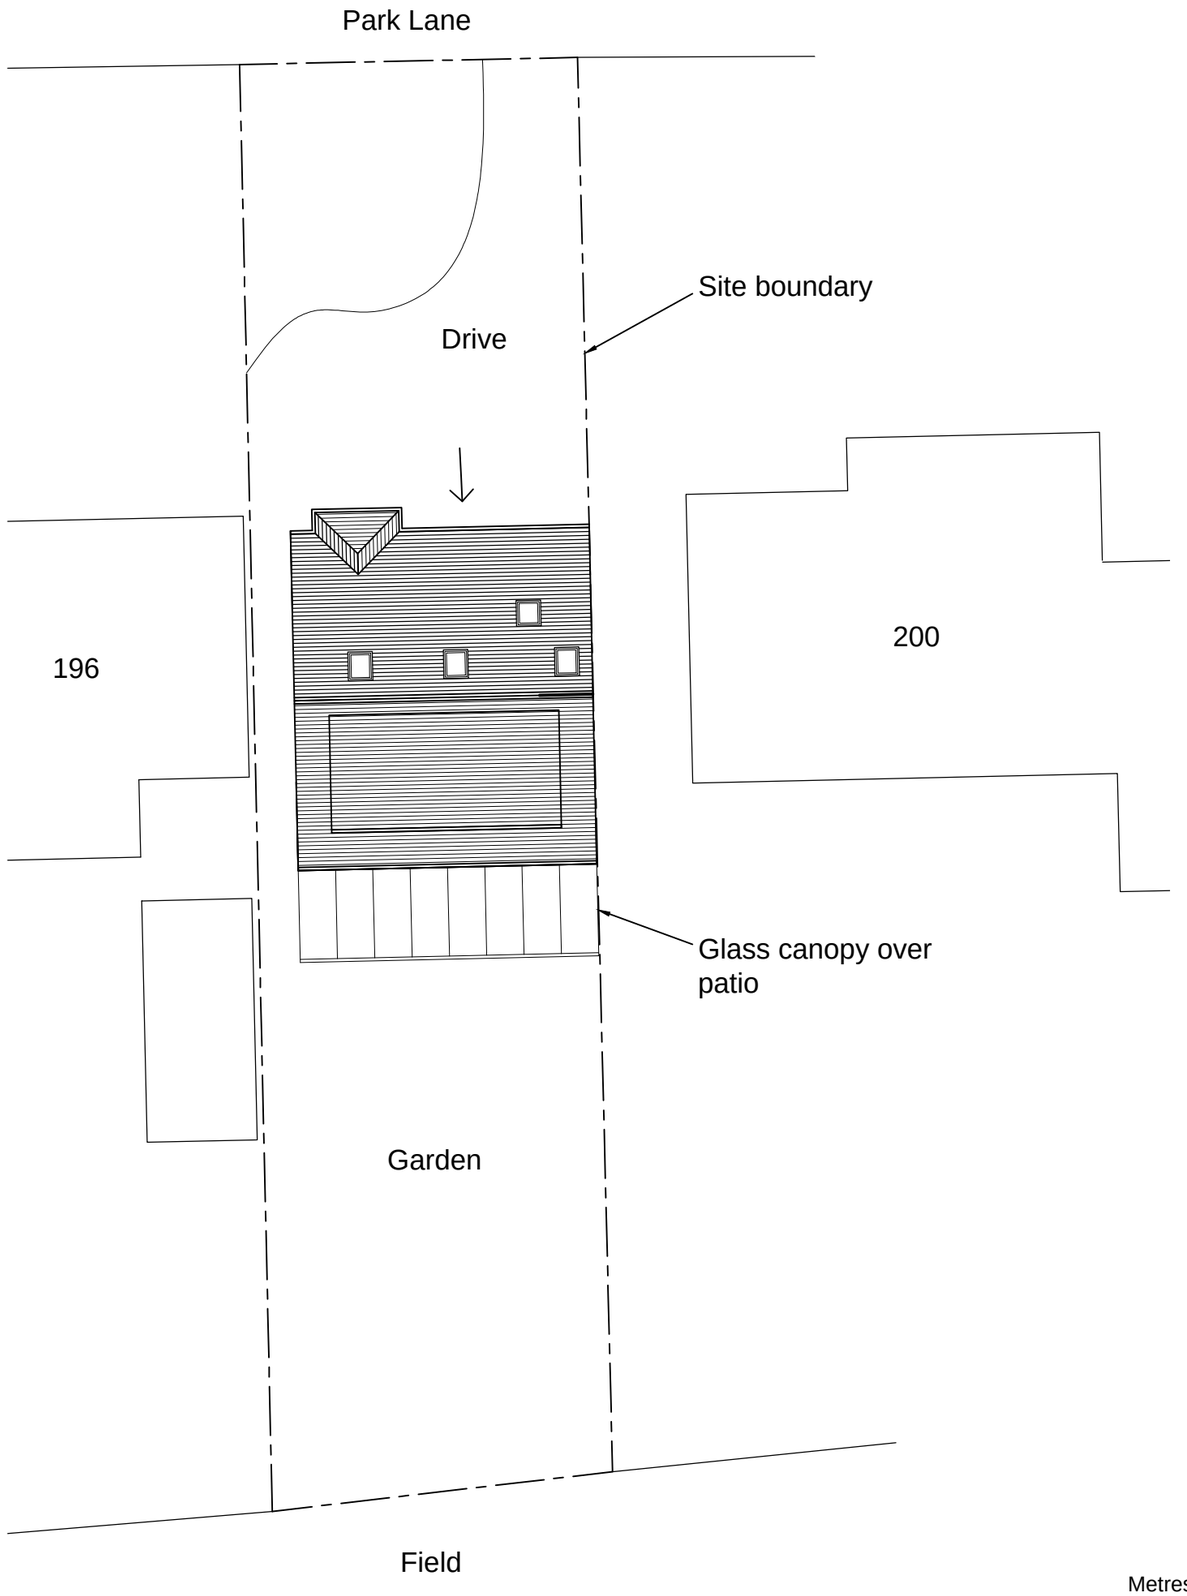

Site/Block Plan (1:200)

N

Metres
01 02 03 04 05 10 15 20

SCALE 1:200

NOTES

For planing purposes only.
Not for construction.

.		

198 Park Lane
Knypersley, ST8 7PN
for Mr & Mrs Ashmore-Howard

Site/Block As Proposed

scale	1:200 @A3	
date	August 2017	
dwg no.	170802_PR_003	rev -