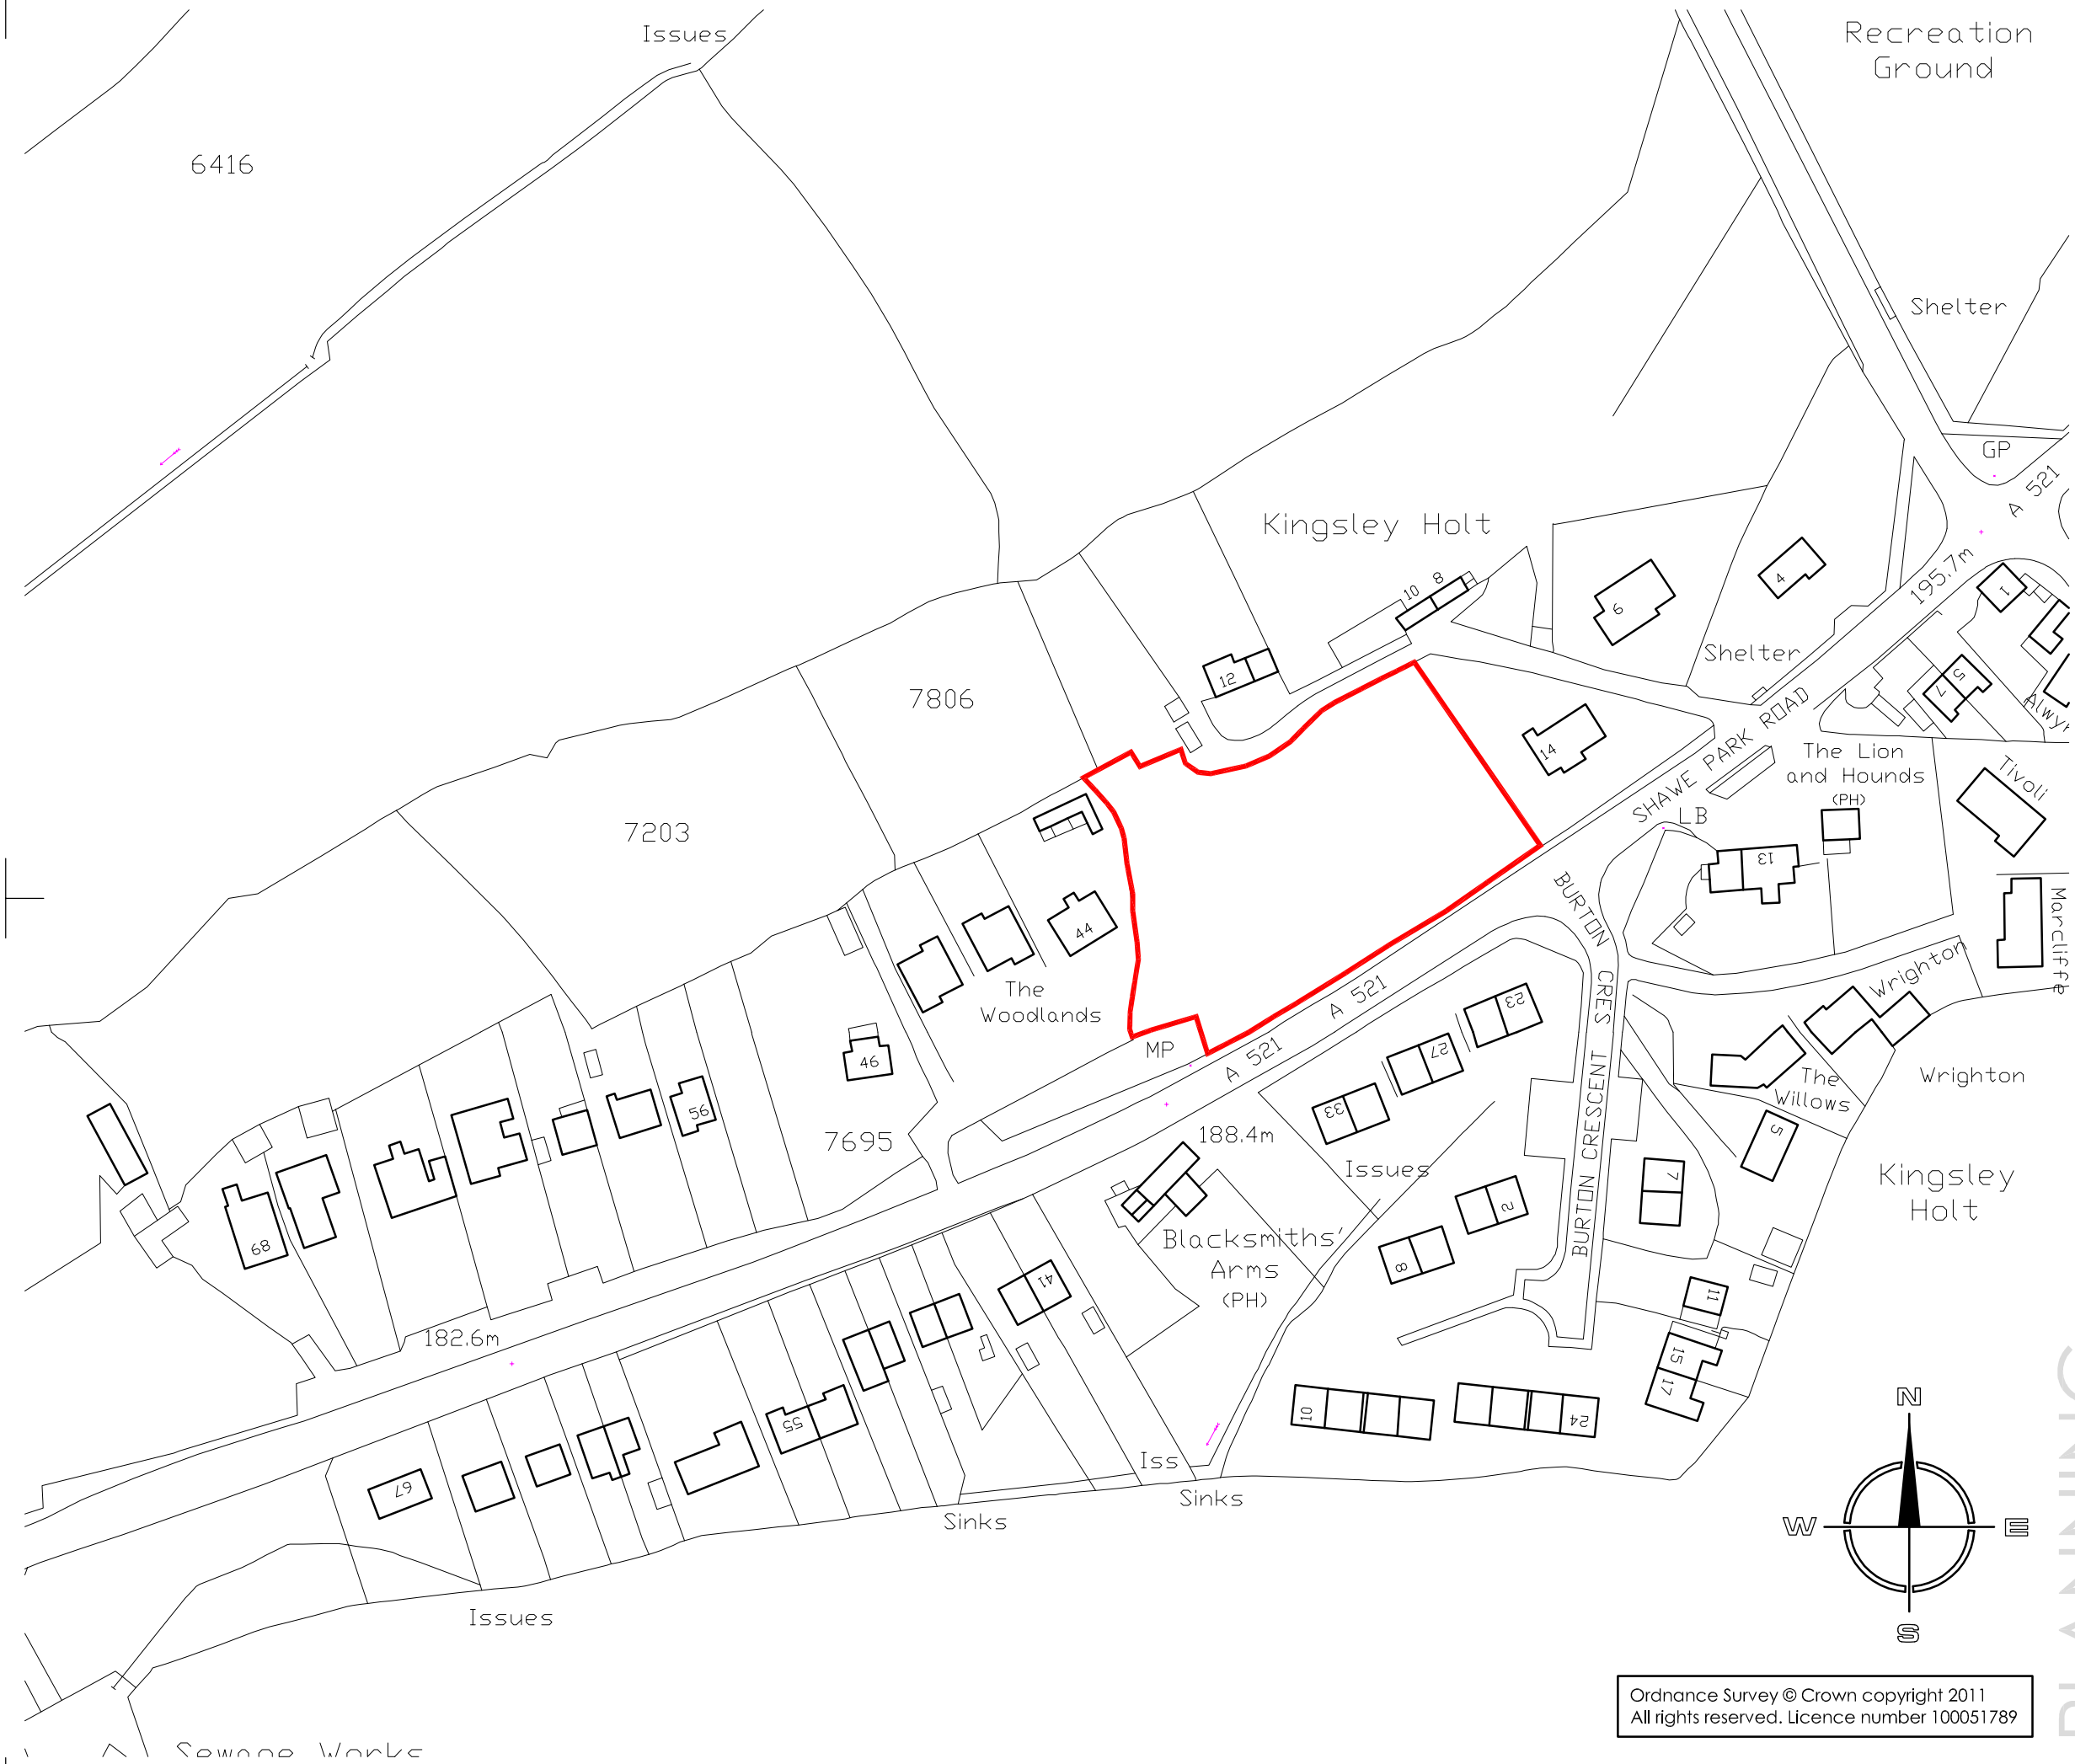

Ordnance Survey © Crown copyright 2011
All rights reserved. Licence number 100051789

Copyright of this drawing is vested in the Architect and it must not be copied or reproduced without consent. Figured dimensions only are to be taken from this drawing. All contractors must visit the site and be responsible for taking and checking all dimensions relative to their work. Hewitt&Carr Architects Ltd are to be advised of any variation between drawings and site conditions.
DO NOT SCALE OFF THIS DRAWING.....IF IN DOUBT ASK

Rev.	Drawn	Comments	Date

Hewitt&Carr Architects
A: The Studio | 7A High Street | Cheadle | Staffordshire | ST10 1AA
T: 07803 256299 | 07971 396376
E: enquiries@hcarchitects.co.uk
W: www.hcarchitects.co.uk

Client
Mr N Spooner

Project
Residential Development
Land Adj Yew Treet Farm
Kingsley Holt

Title
Site Location Plan

PLANNING

Status
Planning

Date Jan 2012 Drawn NJH

Scale @A3 1:1250 Checked

Project No 00066_PL (0) 01 Drawing No. Rev

File Ref: C:\